
Shaulis 040722 Chaps 12+16

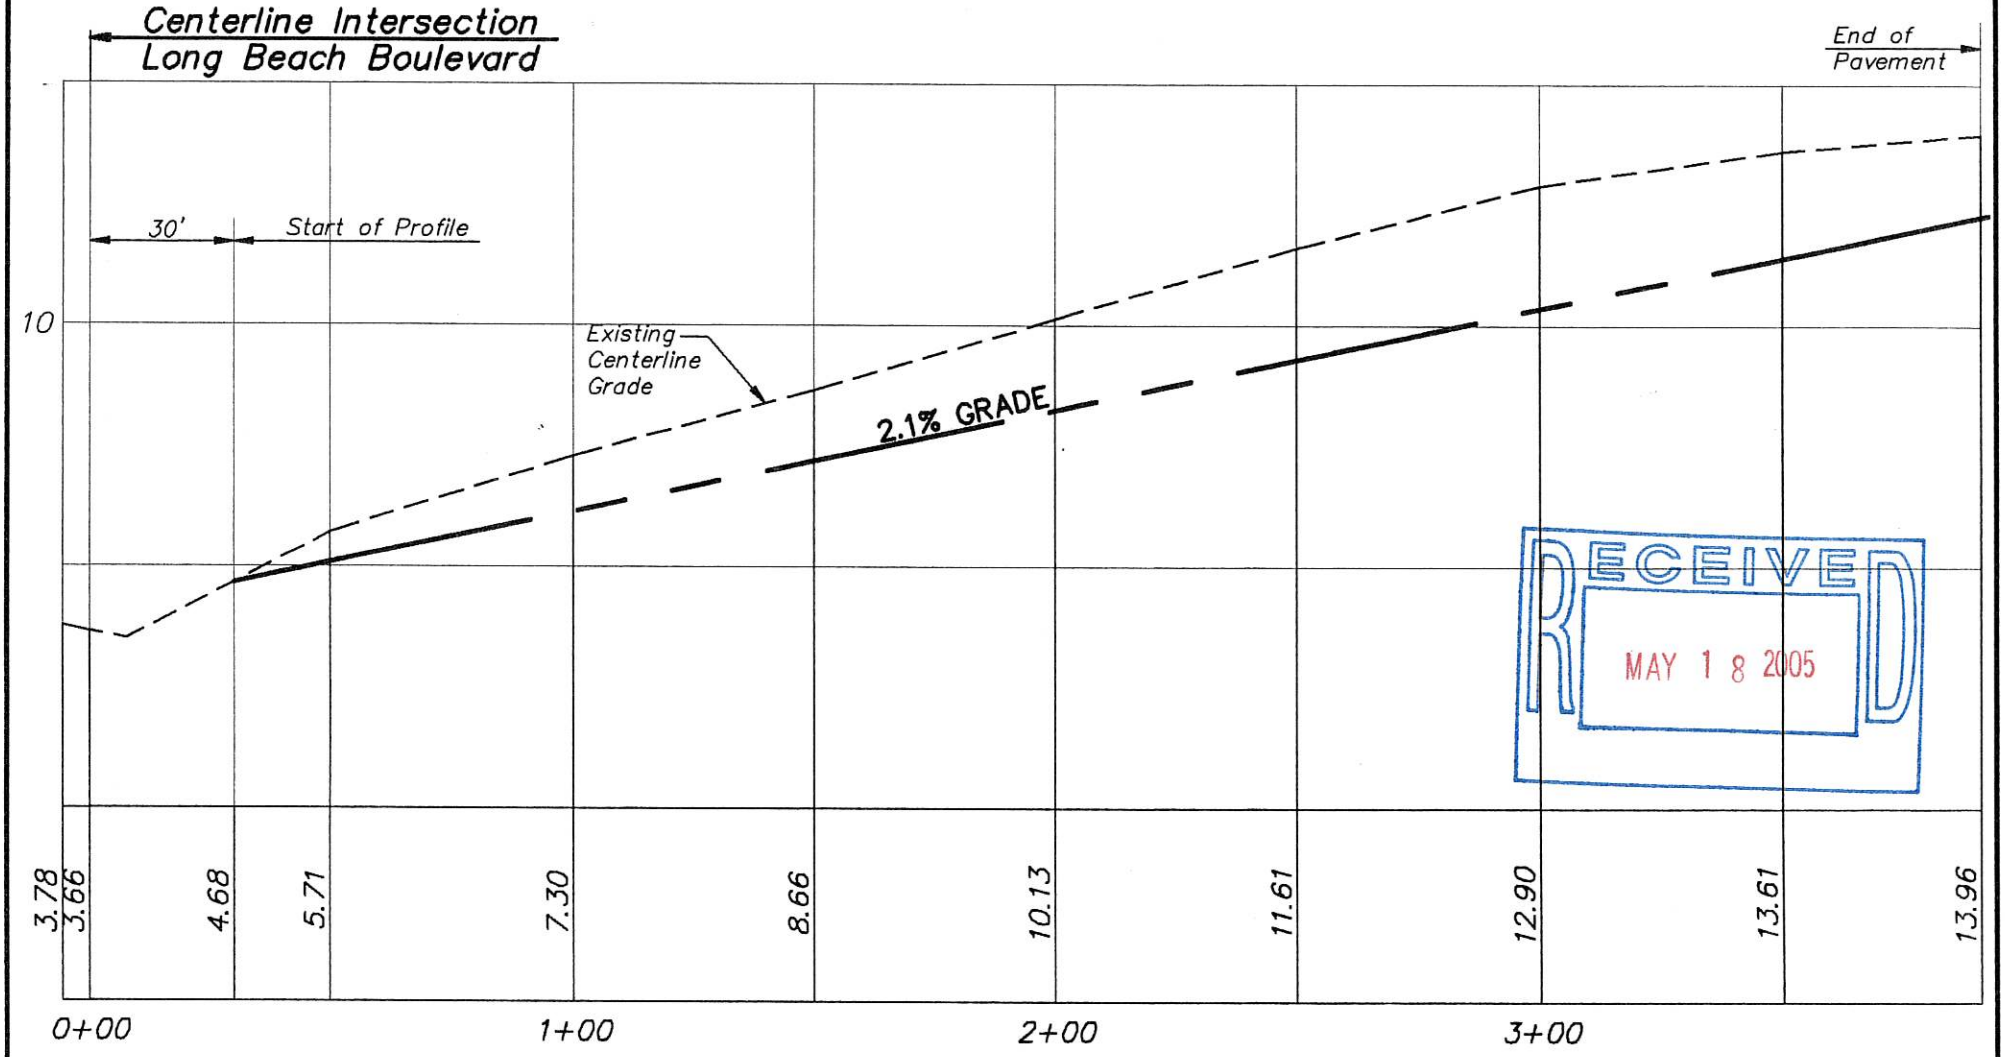

RECEIVED
MAY 18 2005

GRAPHIC SCALE (HORIZONTAL)

40 0 20 40 80 160

(IN FEET)

1 inch = 40 ft.

GRAPHIC SCALE (VERTICAL)

4 0 2 4 8 16

(IN FEET)

1 inch = 4 ft.

W:\SDSKPROJ\hcdr0020001wmr\ATLANTIC\dwg\CLPROFILE.dwg

BOROUGH OF HARVEY CEDARS
PROFILE ATLANTIC AVENUE


1"=40' (HORIZONTAL)
1"=4' (VERTICAL)

E

OWEN, LITTLE & ASSOCIATES, INC.
Engineers, Planners, Surveyors, GIS Specialists
Authorization No. 24GA27965700
443 Atlantic City Blvd.
Beachwood, NJ 08722
Tel. 732-244-1090
Fax 732-341-3412

DATE: 05/13/04

Shoulder 040722 Chaps 12+16

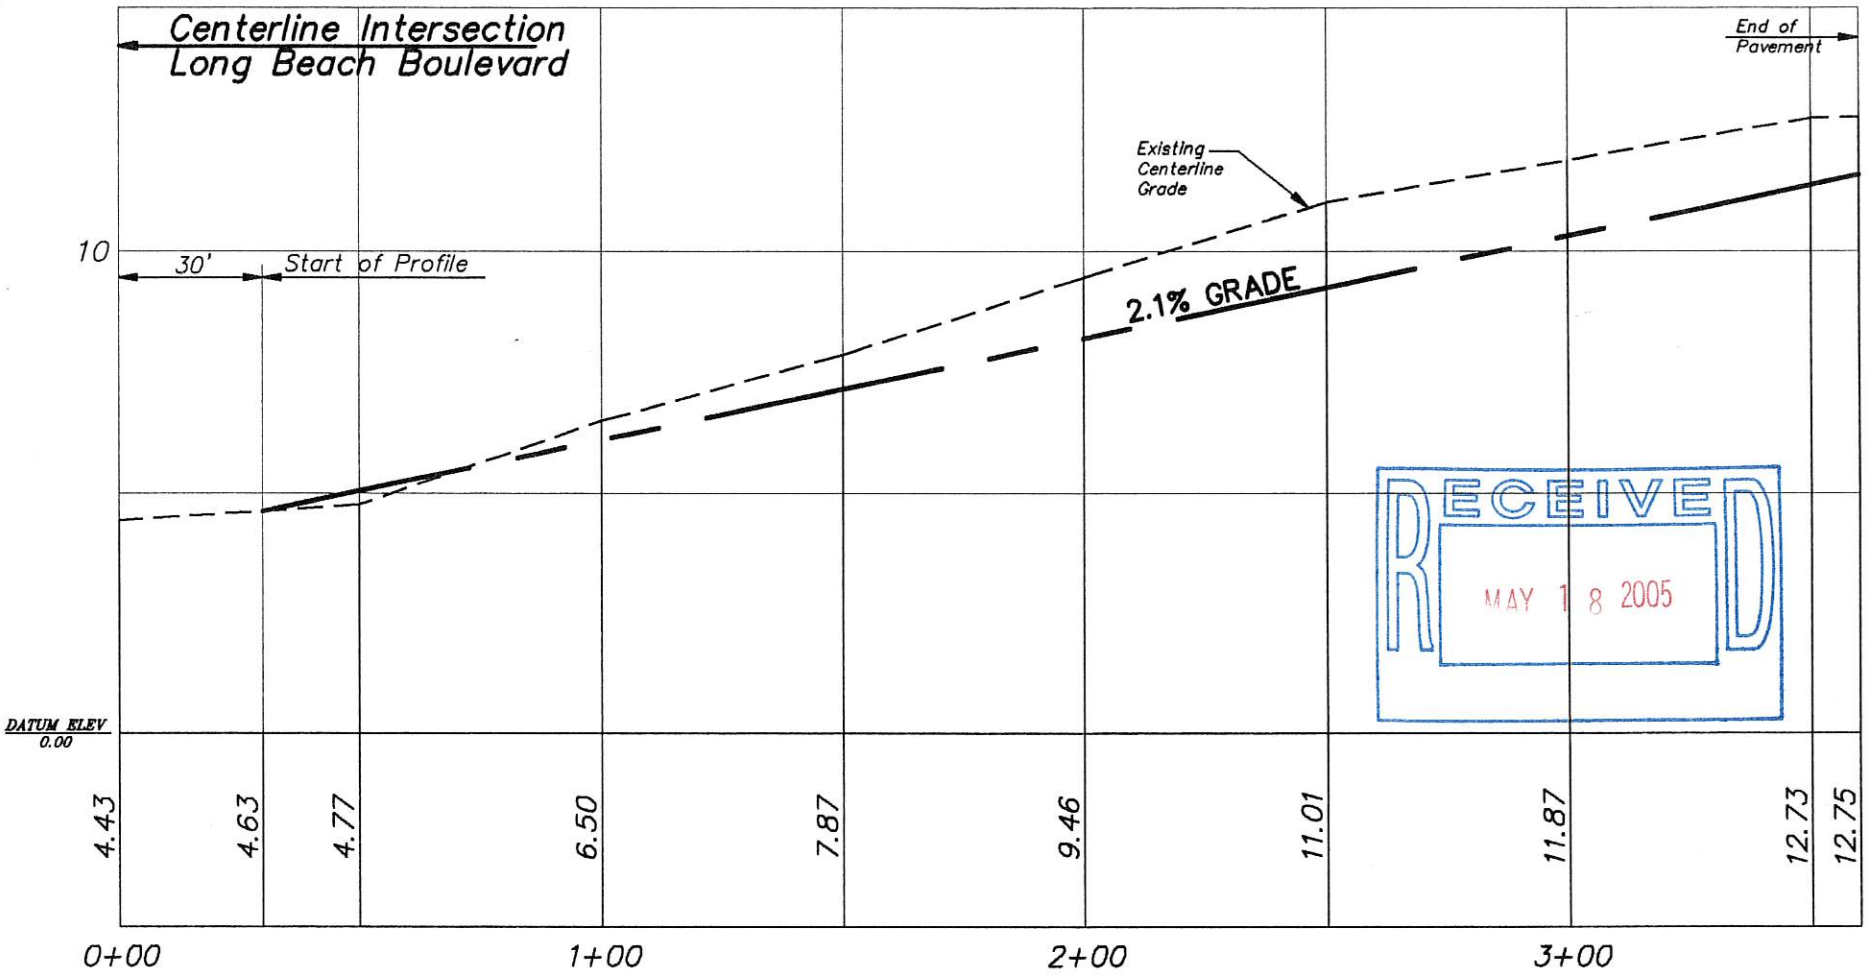

RECEIVED
MAY 18 2005

GRAPHIC SCALE (HORIZONTAL)

40 0 20 40 80 160

(IN FEET)

1 inch = 40 ft.

GRAPHIC SCALE (VERTICAL)

4 0 2 4 8 16

(IN FEET)

1 inch = 4 ft.

W:\SDSKPROJ\hcdr0020001wmr\MERCER\dwg\CLPROFILE.dwg

BOROUGH OF HARVEY CEDARS


PROFILE MERCER AVENUE E

1"=40' (HORIZONTAL)
1"=4' (VERTICAL)

OWEN, LITTLE & ASSOCIATES, INC.
Engineers, Planners, Surveyors, GIS Specialists
Authorization No. 24GA27965700
443 Atlantic City Blvd.
Beachwood, NJ 08722
Tel. 732-244-1090
Fax 732-341-3412

DATE: 05/13/04

Shoulder 040722 Chaps 12 + 16

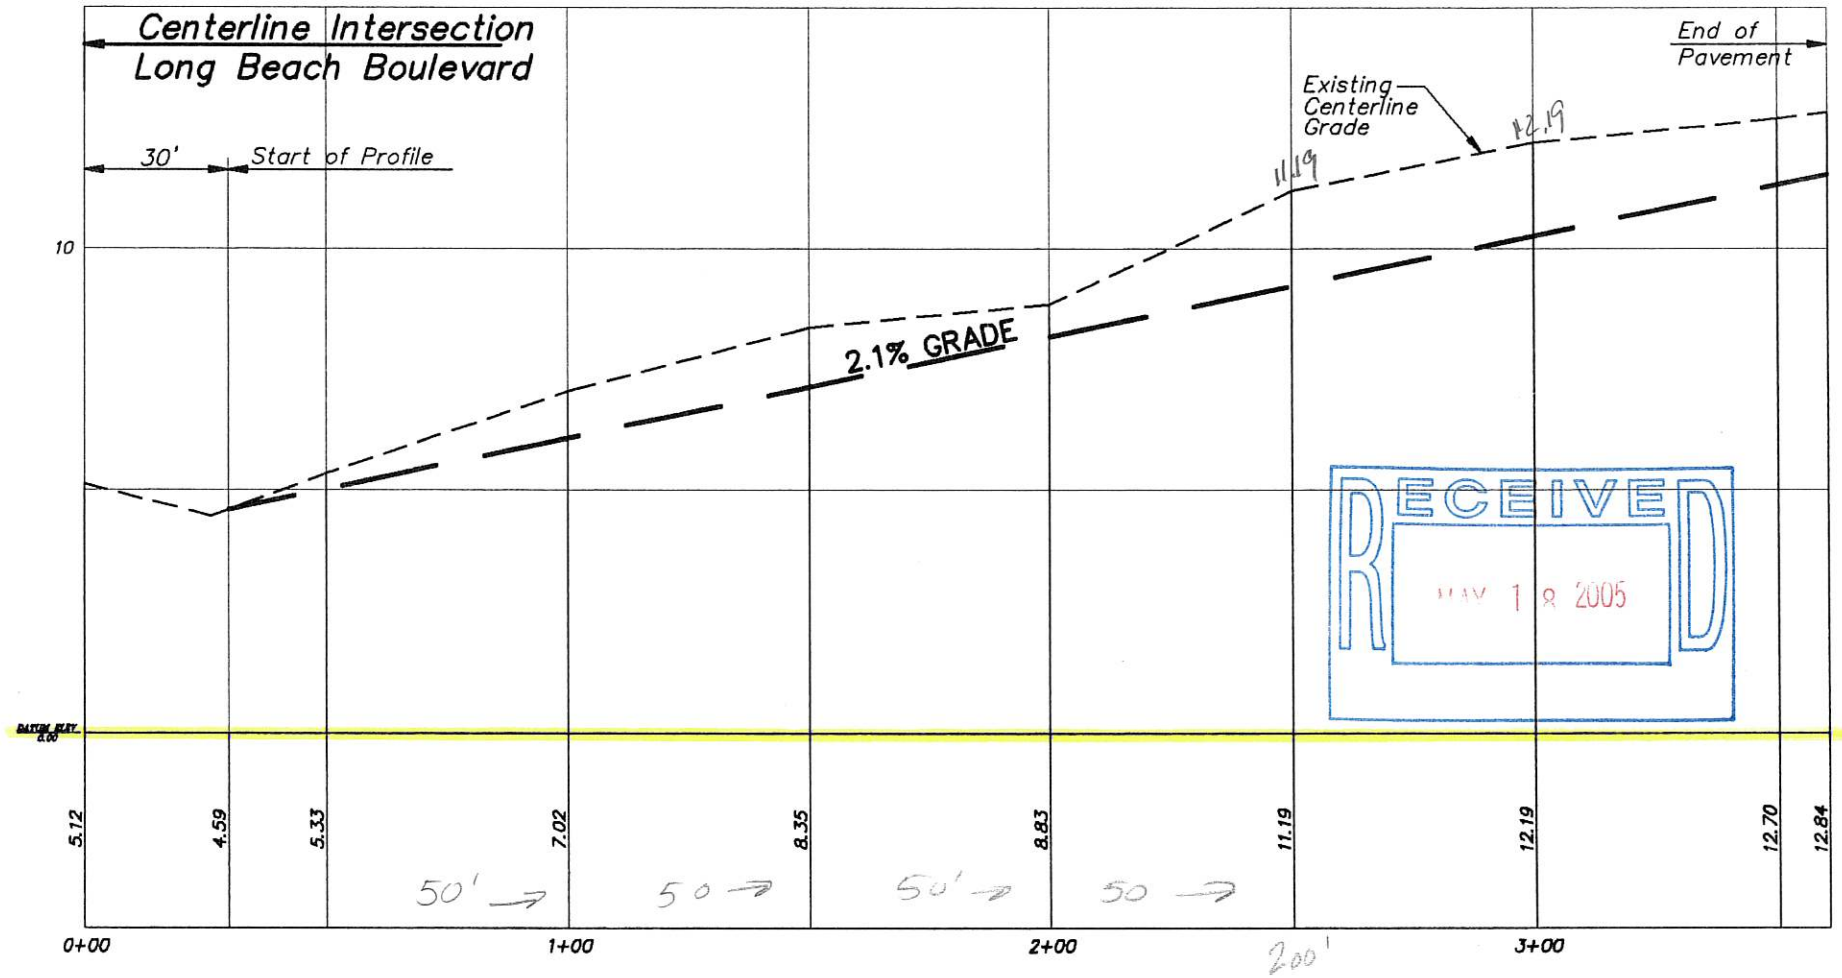

RECEIVED
MAY 18 2005

GRAPHIC SCALE (HORIZONTAL)

40 0 20 40 80 160

(IN FEET)

1 inch = 40 ft.

GRAPHIC SCALE (VERTICAL)

4 0 2 4 8 16

(IN FEET)

1 inch = 4 ft.

W:\SDSKPROJ\hodr0020001wmr\MIDDLESEX\dwg\CLPROFILE.dwg

BOROUGH OF HARVEY CEDARS
PROFILE MIDDLESEX AVENUE


1"=40' (HORIZONTAL)
1"=4' (VERTICAL)

E

OWEN, LITTLE & ASSOCIATES, INC.
Engineers, Planners, Surveyors, GIS Specialists
Authorization No. 24GA27965700
443 Atlantic City Blvd.
Beachwood, NJ 08722
Tel. 732-244-1090
Fax 732-341-3412

DATE: 05/13/04

Shoulder 040722 Chaps 12 + 16

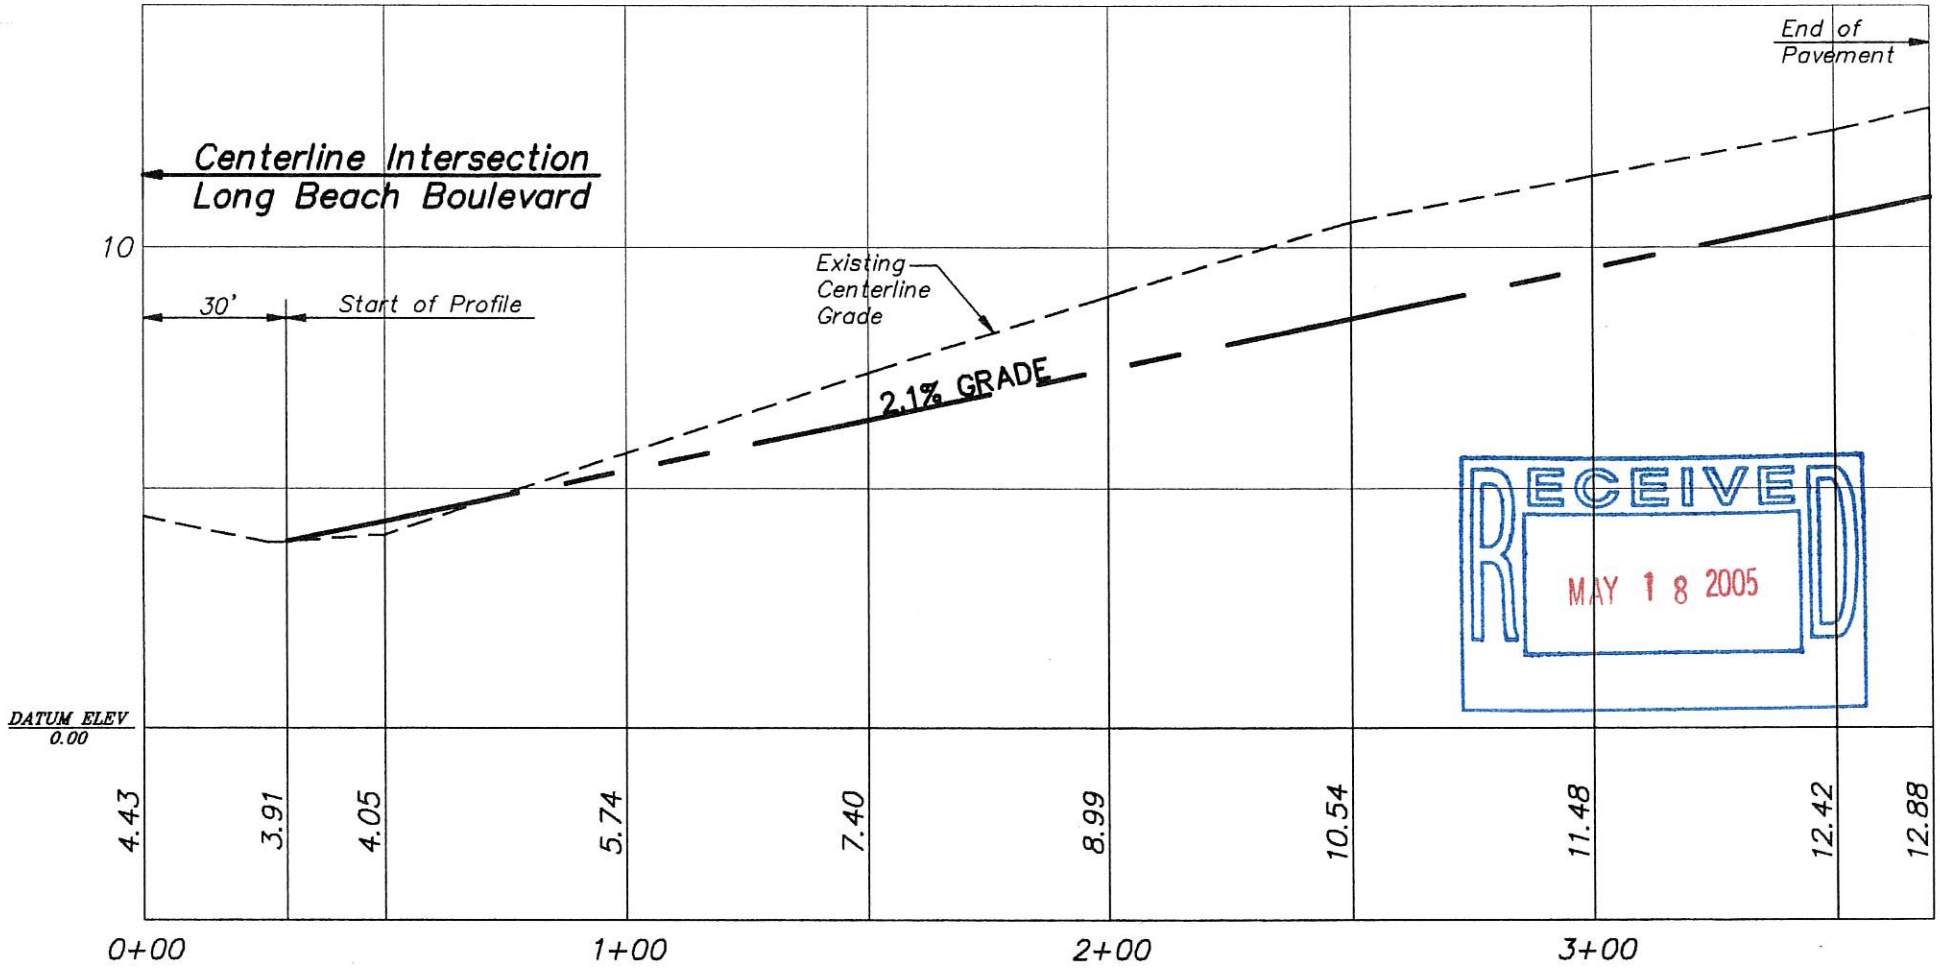

RECEIVED
MAY 18 2005

BOROUGH OF HARVEY CEDARS
PROFILE ESSEX AVENUE

1"=40' (HORIZONTAL)
1"=4' (VERTICAL)

E

GRAPHIC SCALE (HORIZONTAL)

40 0 20 40 80 160

(IN FEET)
1 inch = 40 ft.

GRAPHIC SCALE (VERTICAL)

4 0 2 4 8 16


(IN FEET)
1 inch = 4 ft.

W:\SDSKPROJ\hcdr0020001wmr\ESSEX\dwg\CLPROFILE.dwg

OWEN, LITTLE & ASSOCIATES, INC.
Engineers, Planners, Surveyors, GIS Specialists
Authorization No. 24GA27965700
443 Atlantic City Blvd.
Beachwood, NJ 08722
Tel. 732-244-1090
Fax 732-341-3412

DATE: 05/13/04

Shoulder 040722 Chgs 12 + 16

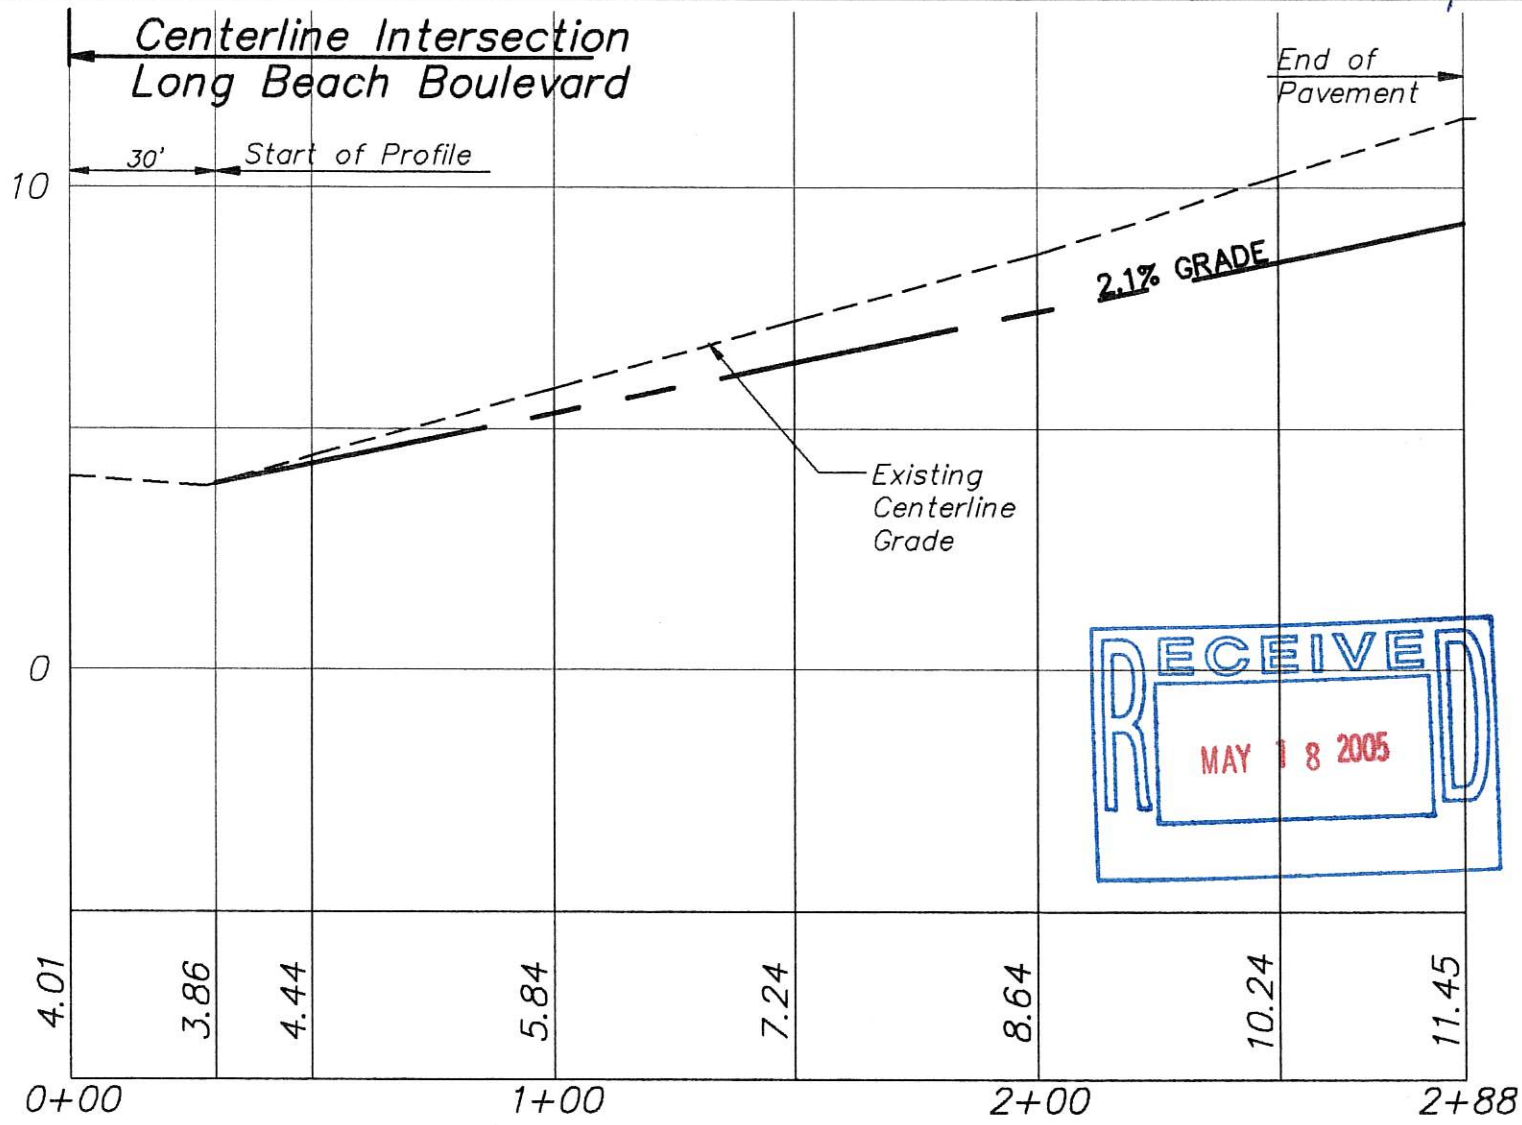

RECEIVED
MAY 18 2005

GRAPHIC SCALE (HORIZONTAL)

40 0 20 40 80 160

(IN FEET)
1 inch = 40 ft.

GRAPHIC SCALE (VERTICAL)

4 0 2 4 8 16

(IN FEET)
1 inch = 4 ft.

W:\SDSKPROJ\hcdr0020001wmr\68thst\dwg\CLPROFILE.dwg


BOROUGH OF HARVEY CEDARS
PROFILE 68TH STREET
1"=40' (HORIZONTAL)
1"=4' (VERTICAL)

E

OWEN, LITTLE & ASSOCIATES, INC.
Engineers, Planners, Surveyors, GIS Specialists
Authorization No. 24GA27965700
443 Atlantic City Blvd.
Beachwood, NJ 08722
Tel. 732-244-1090
Fax 732-341-3412

DATE: 05/13/04

Shoulder 040722 Chgs 12716

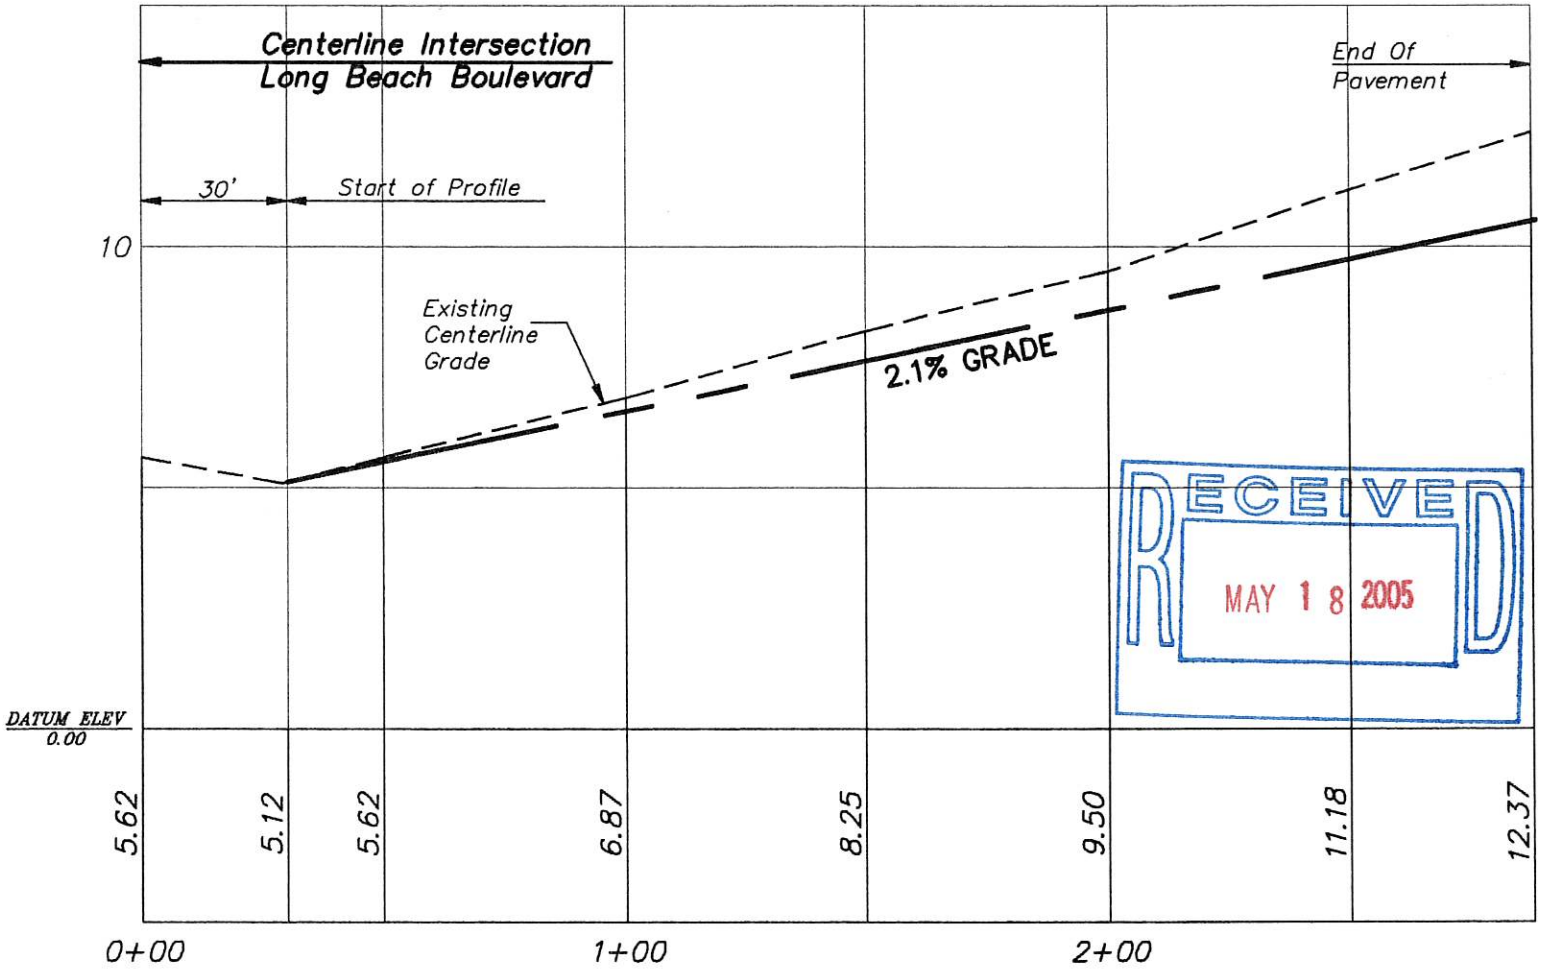

RECEIVED
MAY 18 2005

BOROUGH OF HARVEY CEDARS
PROFILE 69TH STREET
1"=40' (HORIZONTAL)
1"=4' (VERTICAL)

E

GRAPHIC SCALE (HORIZONTAL)

40 0 20 40 80 160

(IN FEET)
1 inch = 40 ft.

GRAPHIC SCALE (VERTICAL)

4 0 2 4 8 16


(IN FEET)
1 inch = 4 ft.

W:\SDSKPRO\J\hcdr0020001wmr\69THSTR\dwg\CLPROFILE.dwg

OWEN, LITTLE & ASSOCIATES, INC.
Engineers, Planners, Surveyors, GIS Specialists
Authorization No. 24GA27965700
443 Atlantic City Blvd.
Beachwood, NJ 08722
Tel. 732-244-1090
Fax 732-341-3412

DATE: 05/13/04

Shoulder 040722 Chaps 12 + 16

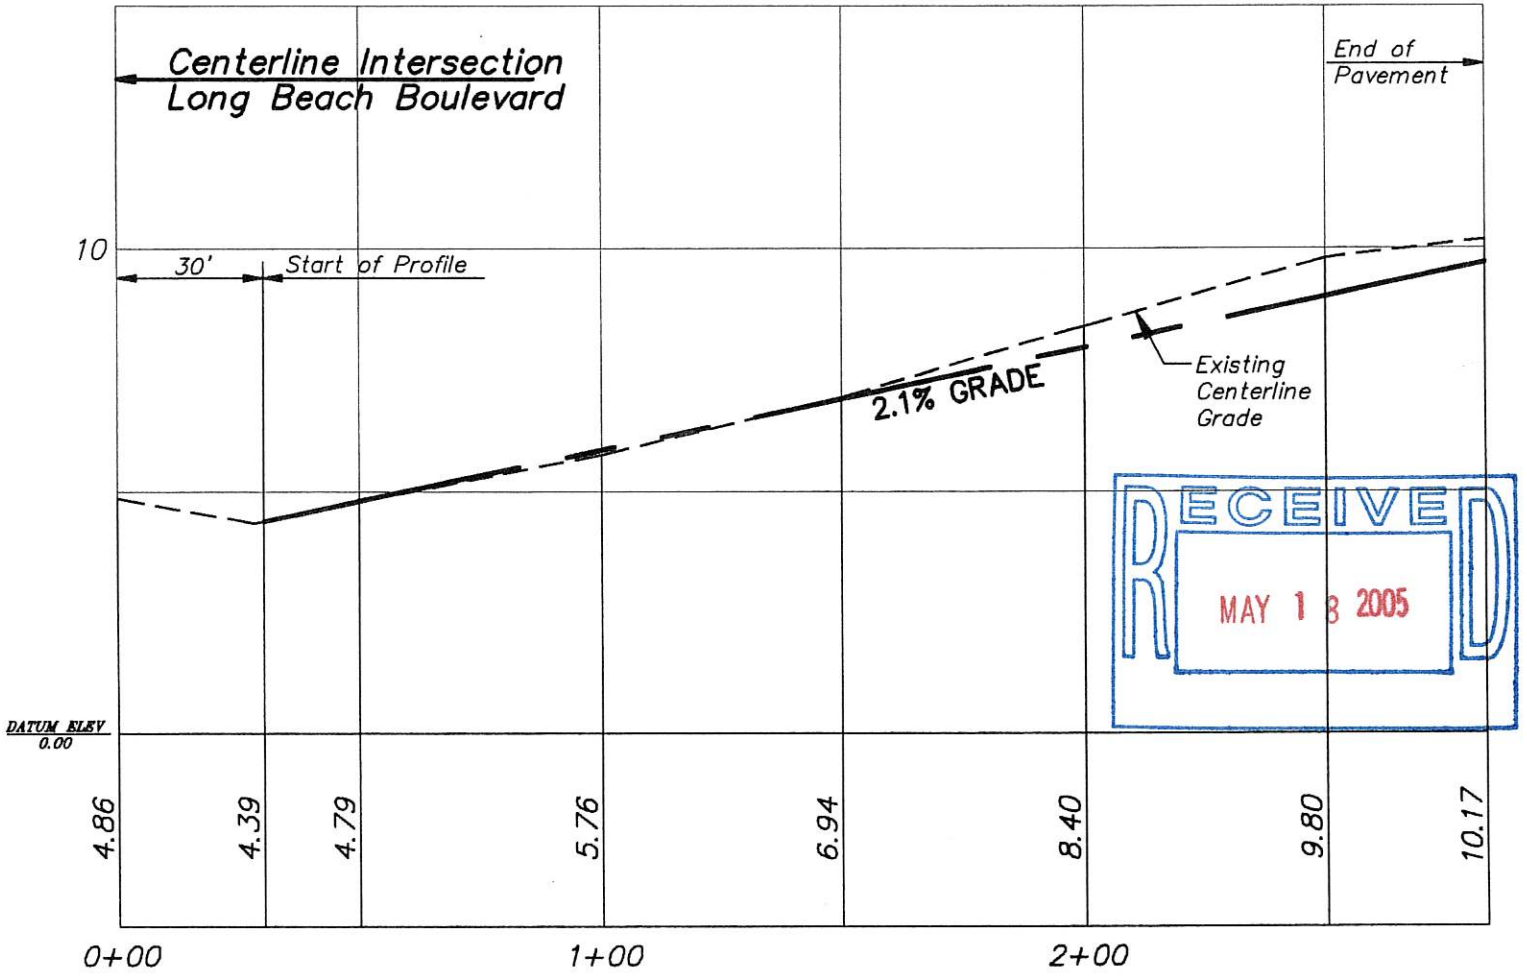

RECEIVED
MAY 1 3 2005

BOROUGH OF HARVEY CEDARS

PROFILE 70TH STREET

1"=40' (HORIZONTAL)
1"=4' (VERTICAL)

E

GRAPHIC SCALE (HORIZONTAL)

40 0 20 40 80 160

(IN FEET)
1 inch = 40 ft.

GRAPHIC SCALE (VERTICAL)

4 0 2 4 8 16


(IN FEET)
1 inch = 4 ft.

W:\SDSKPROJ\hcdr-002\0001wnr\E70th\dwg\CLPROFILE.dwg

OWEN, LITTLE & ASSOCIATES, INC.
Engineers, Planners, Surveyors, GIS Specialists
Authorization No. 24GA27965700
443 Atlantic City Blvd.
Beachwood, NJ 08722
Tel. 732-244-1090
Fax 732-341-3412

DATE: 05/13/04

3 Boulder 040722 Chaps 12+16

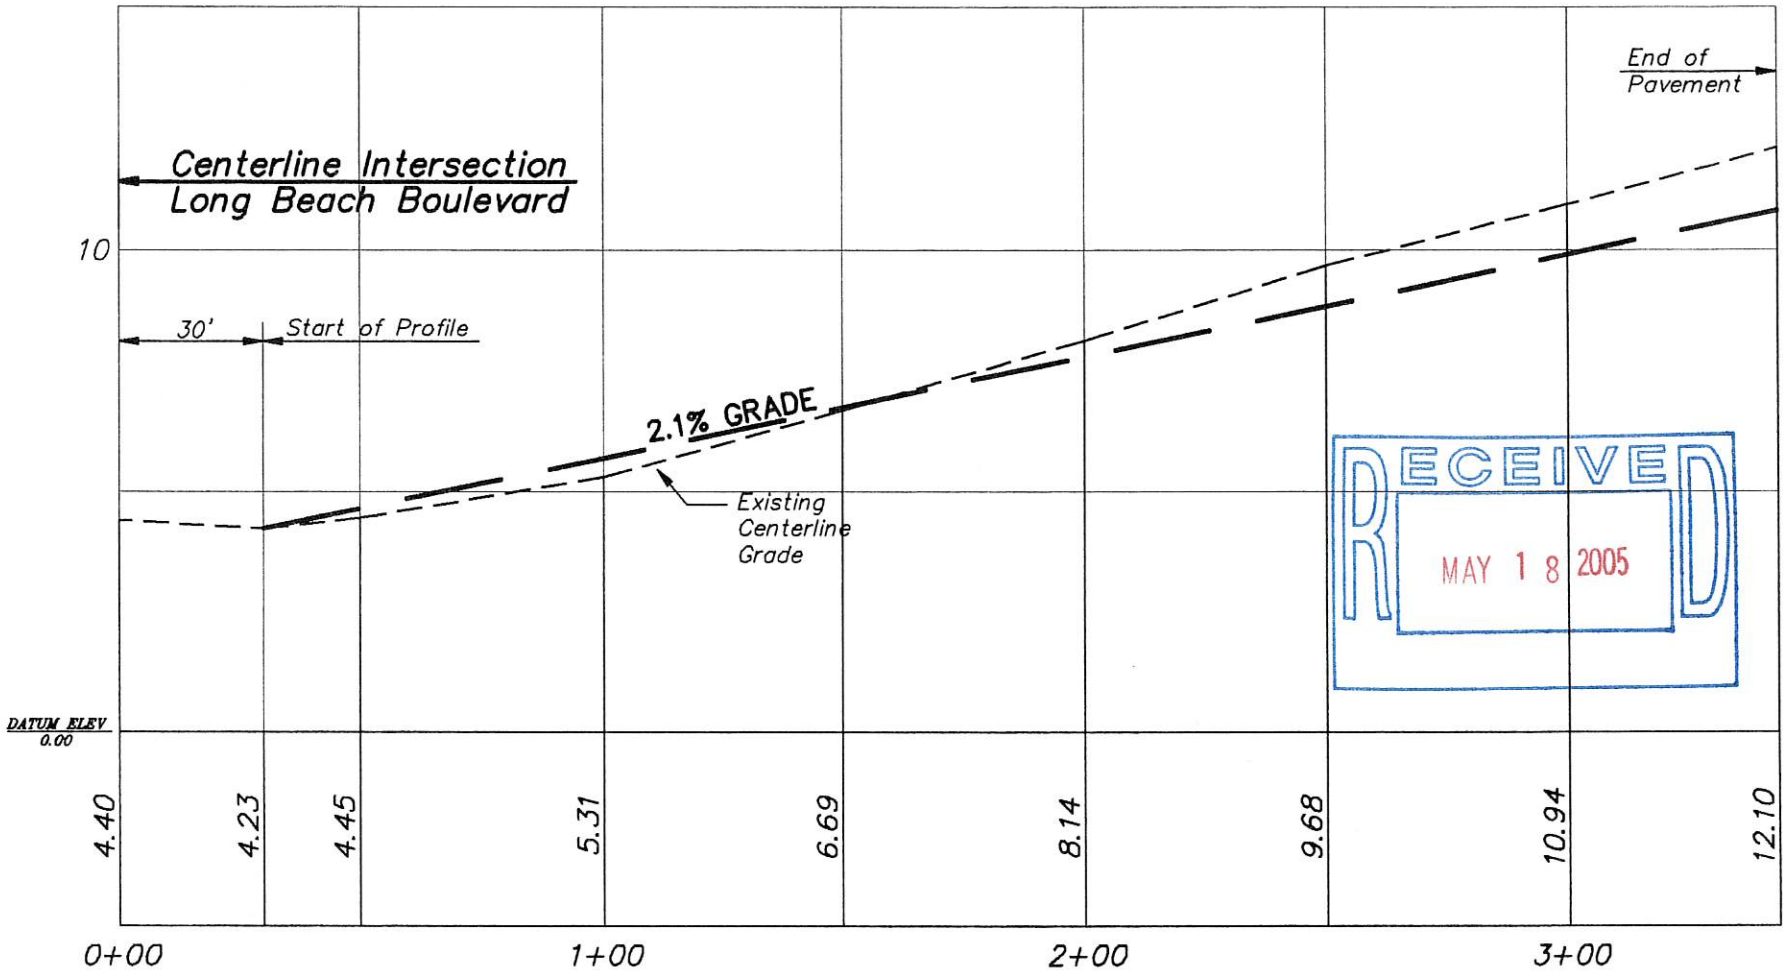

RECEIVED
MAY 18 2005

BOROUGH OF HARVEY CEDARS
PROFILE SUSSEX AVENUE

1"=40' (HORIZONTAL)
1"=4' (VERTICAL)

GRAPHIC SCALE (HORIZONTAL)

40 0 20 40 80 160

(IN FEET)
1 inch = 40 ft.

GRAPHIC SCALE (VERTICAL)

4 0 2 4 8 16


(IN FEET)
1 inch = 4 ft.

W:\SDSKPRO\Jobs\2002001\mxd\SUSSEX\dwg\CLPROFILE.dwg

OWEN, LITTLE & ASSOCIATES, INC.
Engineers, Planners, Surveyors, GIS Specialists
Authorization No. 24GA27965700
443 Atlantic City Blvd.
Beachwood, NJ 08722
Tel. 732-244-1090
Fax 732-341-3412

DATE: 05/13/04

Shoulder 04/07/22 Chaps 12 + 16

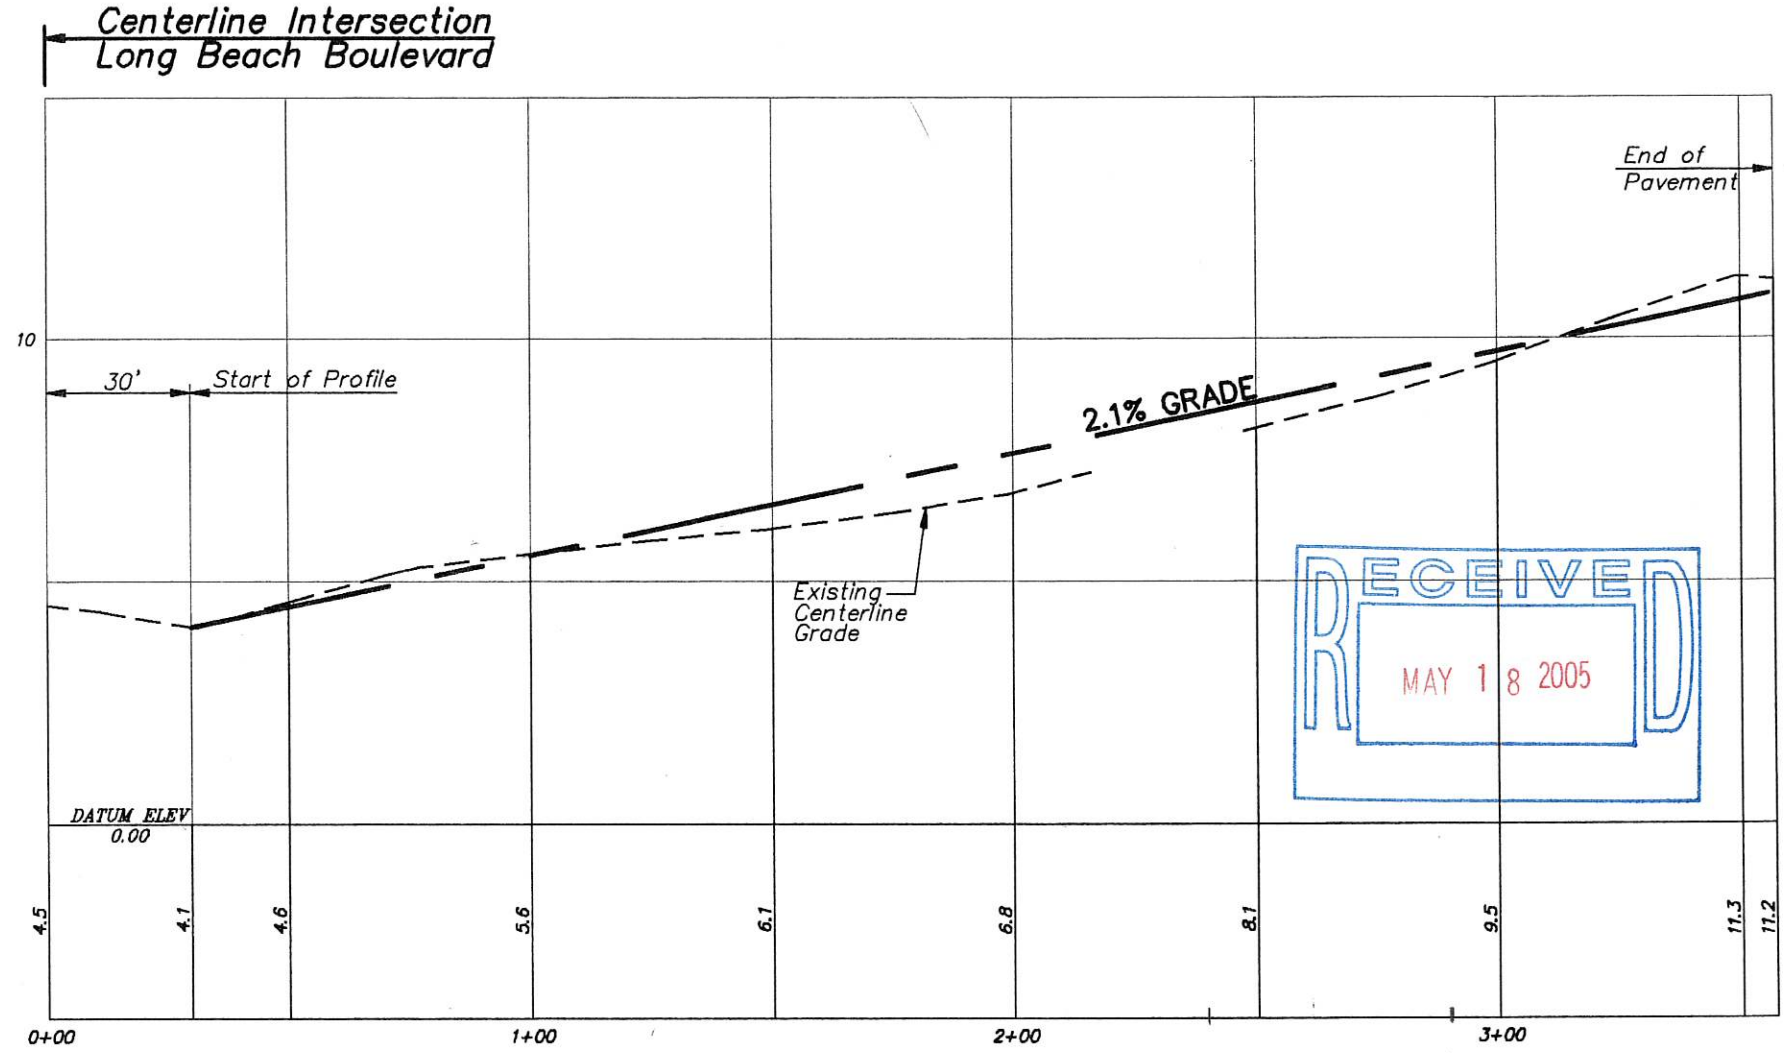

GRAPHIC SCALE (HORIZONTAL)

40 0 20 40 80 160

(IN FEET)
1 inch = 40 ft.

GRAPHIC SCALE (VERTICAL)

4 0 2 4 8 16

(IN FEET)
1 inch = 4 ft.

BOROUGH OF HARVEY CEDARS
PROFILE EAST 73RD STREET


1"=40' (HORIZONTAL)
1"=4' (VERTICAL)

OWEN, LITTLE & ASSOCIATES, INC.
Engineers, Planners, Surveyors, GIS Specialists
Authorization No. 24GA27965700
443 Atlantic City Blvd.
Beachwood, NJ 08722
Tel. 732-244-1090
Fax 732-341-3412

DATE: 03/29/05

W:\SDSKPROJ\HCRD00BORORDADGRADES\EAST 73RD\dwg\CL PROFILE-2.1.dwg

Shoulder 040722 Chaps 12 & 16

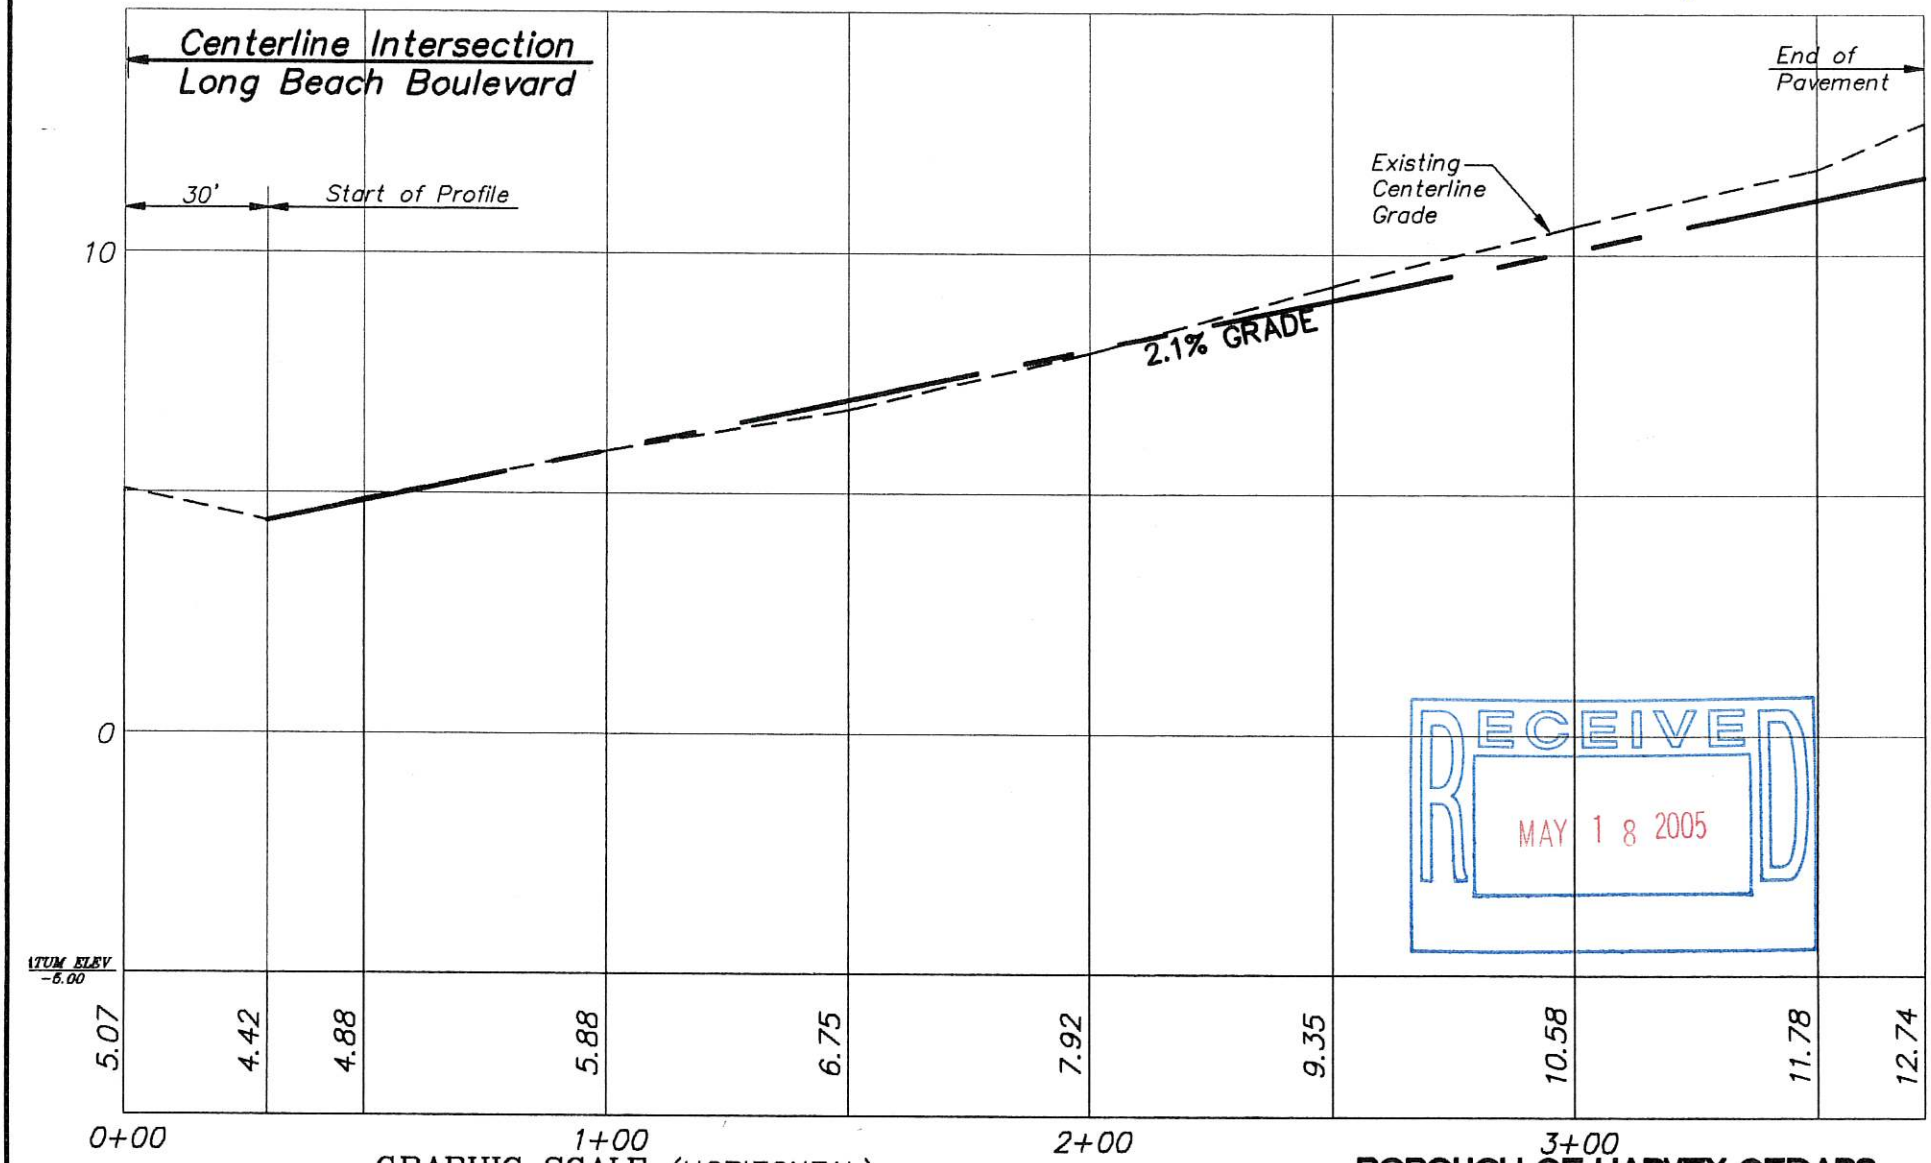

RECEIVED
MAY 18 2005

GRAPHIC SCALE (HORIZONTAL)

40 0 20 40 80 160

(IN FEET)

1 inch = 40 ft.

GRAPHIC SCALE (VERTICAL)

4 0 2 4 8 16

(IN FEET)

1 inch = 4 ft.

W:\SDSKPROJ\hcdr0020001wrnr\74TH\dwg\CLPROFILE.dwg


BOROUGH OF HARVEY CEDARS
PROFILE 74TH STREET

1"=40' (HORIZONTAL)
1"=4' (VERTICAL)

OWEN, LITTLE & ASSOCIATES, INC.
Engineers, Planners, Surveyors, GIS Specialists
Authorization No. 24GA27965700
443 Atlantic City Blvd.
Beachwood, NJ 08722
Tel. 732-244-1090
Fax 732-341-3412

DATE: 05/13/04

Cd Shoulder 040722 Chaps 12+14

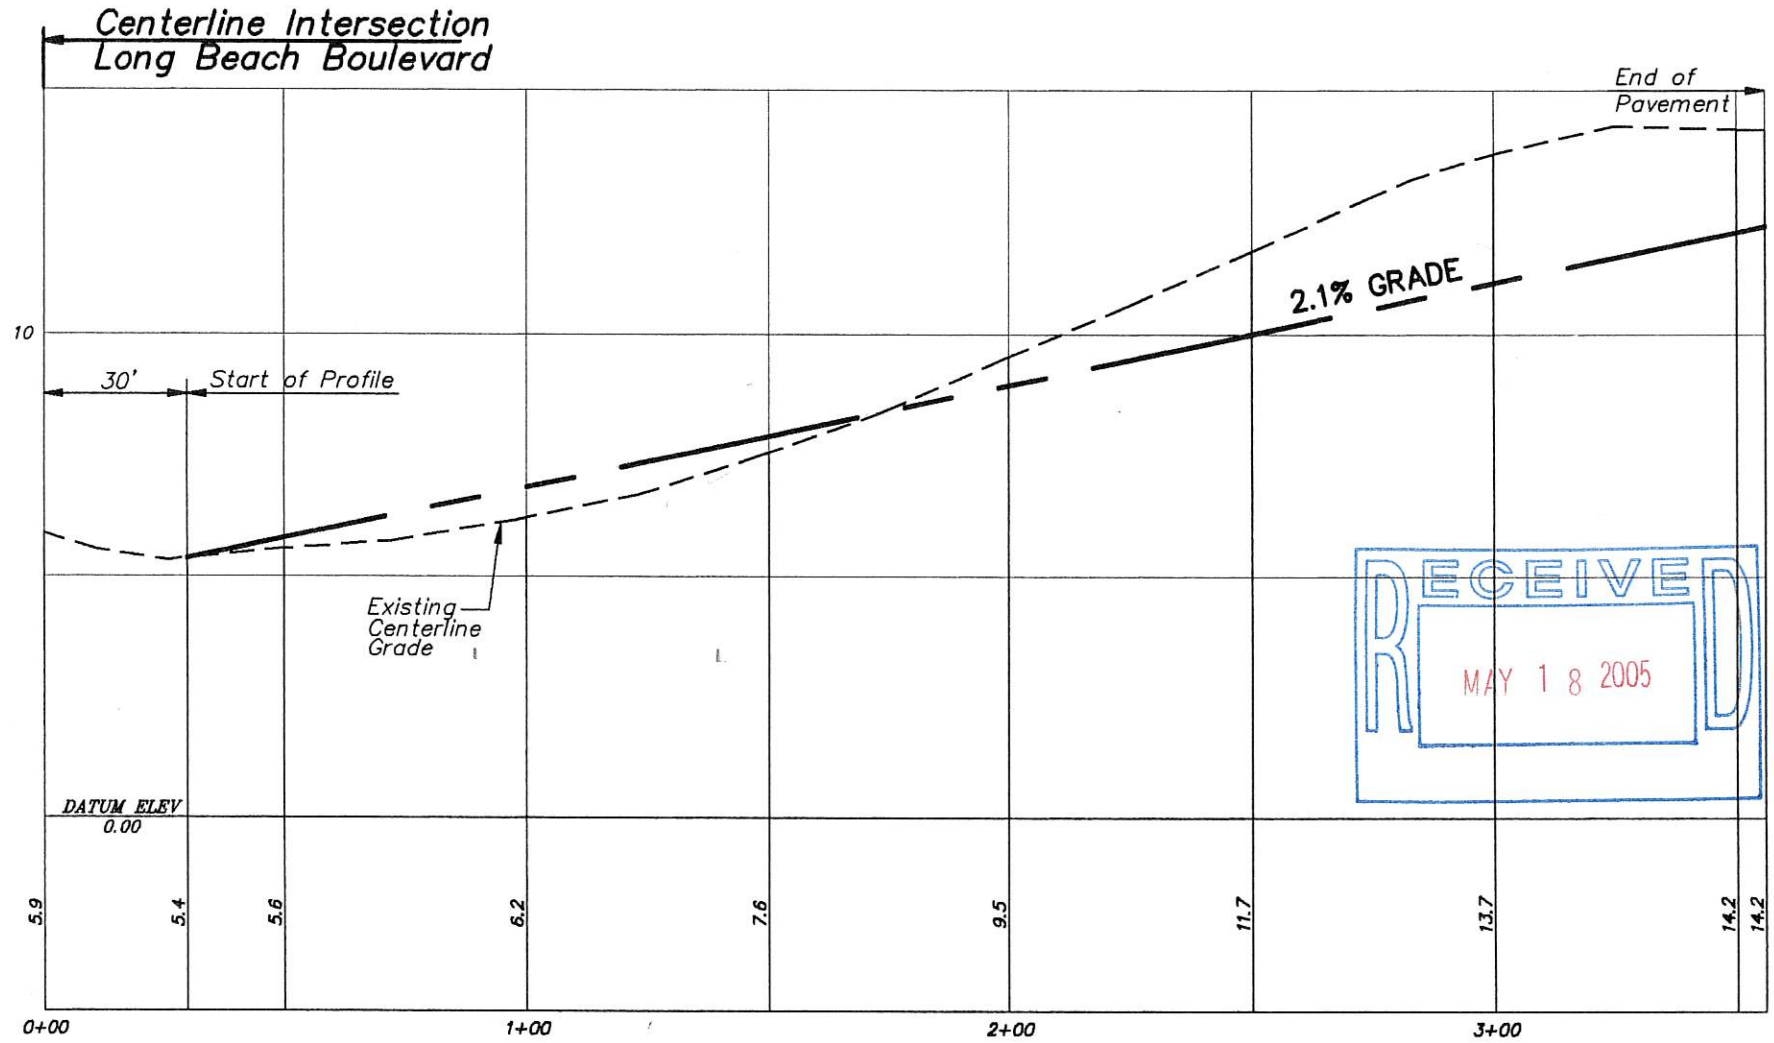

RECEIVED
MAY 18 2005

GRAPHIC SCALE (HORIZONTAL)

40 0 20 40 80 160

(IN FEET)
1 inch = 40 ft.

GRAPHIC SCALE (VERTICAL)

4 0 2 4 8 16

(IN FEET)
1 inch = 4 ft.

BOROUGH OF HARVEY CEDARS
PROFILE EAST 75TH STREET


1"=40' (HORIZONTAL)
1"=4' (VERTICAL)

OWEN, LITTLE & ASSOCIATES, INC.
Engineers, Planners, Surveyors, GIS Specialists
Authorization No. 24GA27965700
443 Atlantic City Blvd.
Beachwood, NJ 08722
Tel. 732-244-1090
Fax 732-341-3412

DATE: 03/29/05

\SDSKPROJ\HCRD00BOROROADGRADES\EAST 75TH\dwg\CL PROFILE-2.1.dwg

Shoulder 040722 chaps 12 + 16

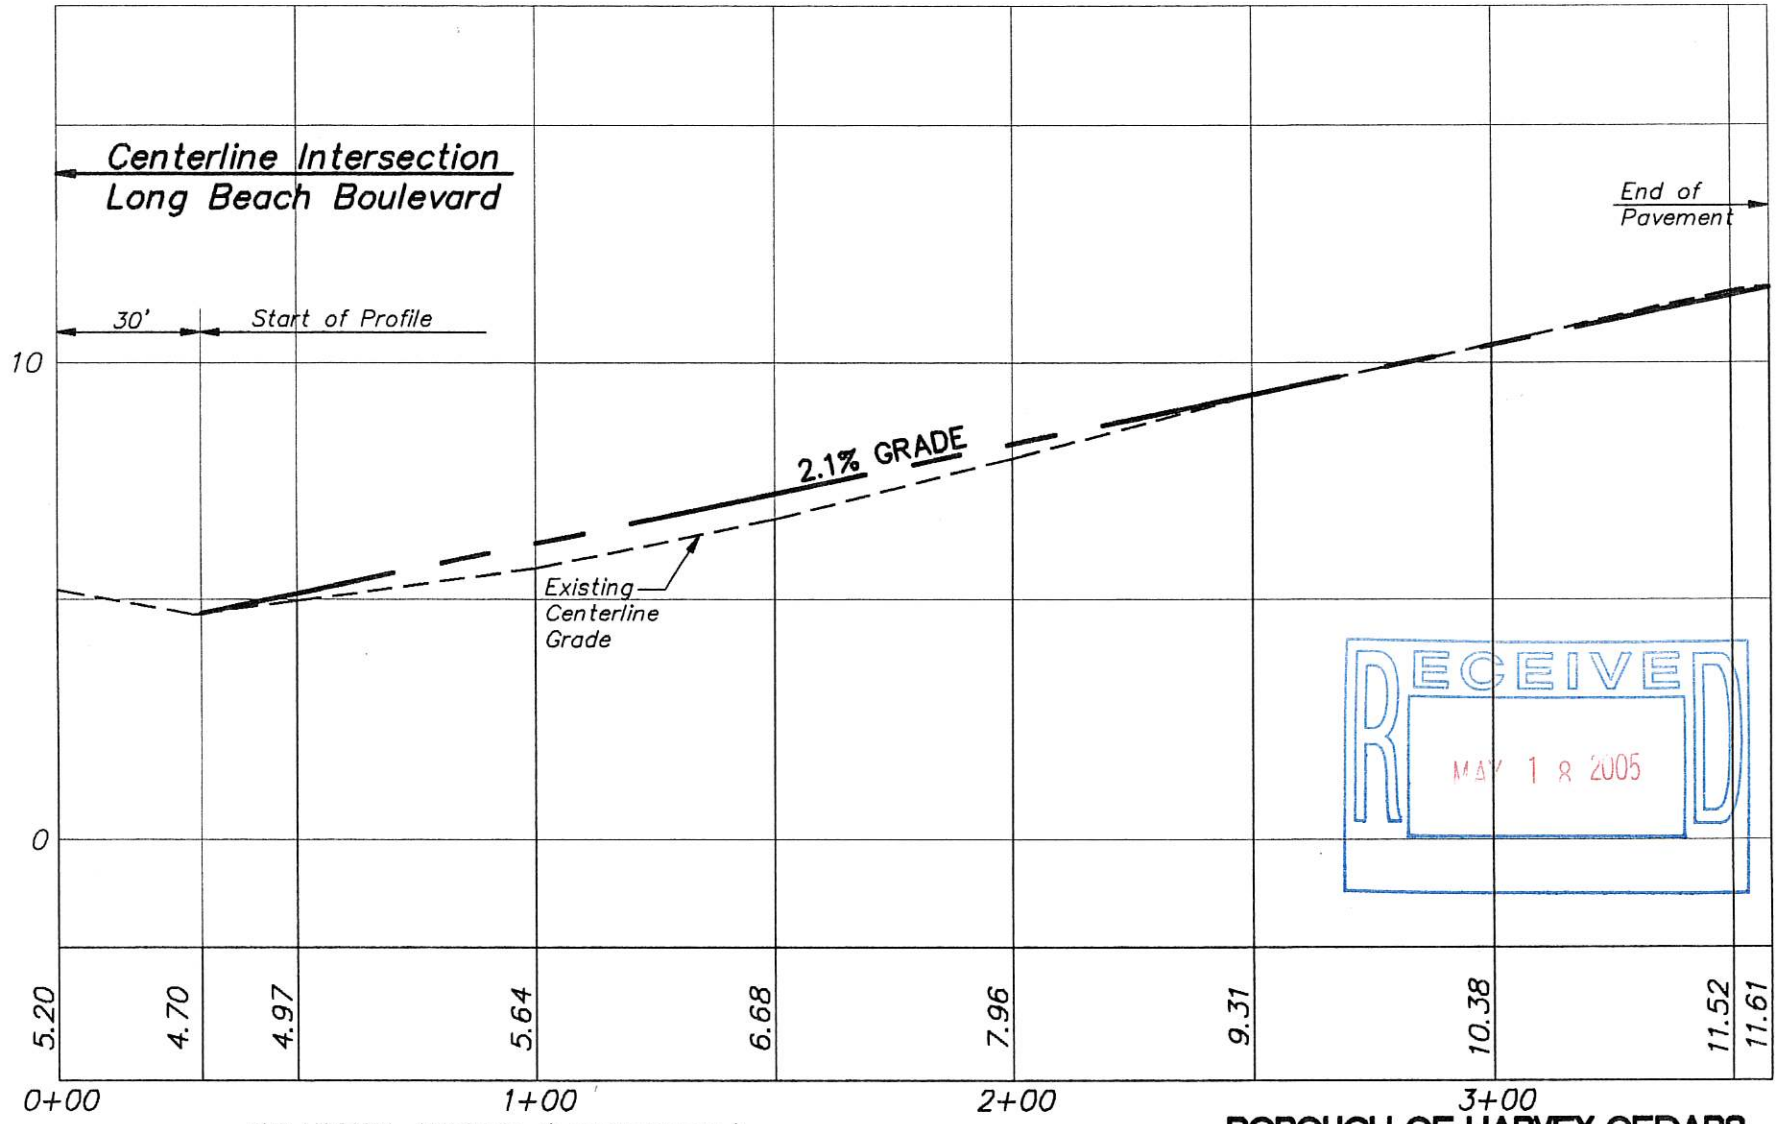

RECEIVED
MAY 18 2005

GRAPHIC SCALE (HORIZONTAL)

40 0 20 40 80 160

(IN FEET)

1 inch = 40 ft.

GRAPHIC SCALE (VERTICAL)

4 0 2 4 8 16

(IN FEET)

1 inch = 4 ft.

W:\SDSKPROJ\hcdr0020001wmr\76TH\dwg\CLPROFILE.dwg


BOROUGH OF HARVEY CEDARS
PROFILE 76TH STREET

1"=40' (HORIZONTAL)
1"=4' (VERTICAL)

OWEN, LITTLE & ASSOCIATES, INC.
Engineers, Planners, Surveyors, GIS Specialists
Authorization No. 24GA27965700
443 Atlantic City Blvd.
Beachwood, NJ 08722
Tel. 732-244-1090
Fax 732-341-3412

DATE: 05/13/04

Shoulder 040722 Chaps 12 & 16

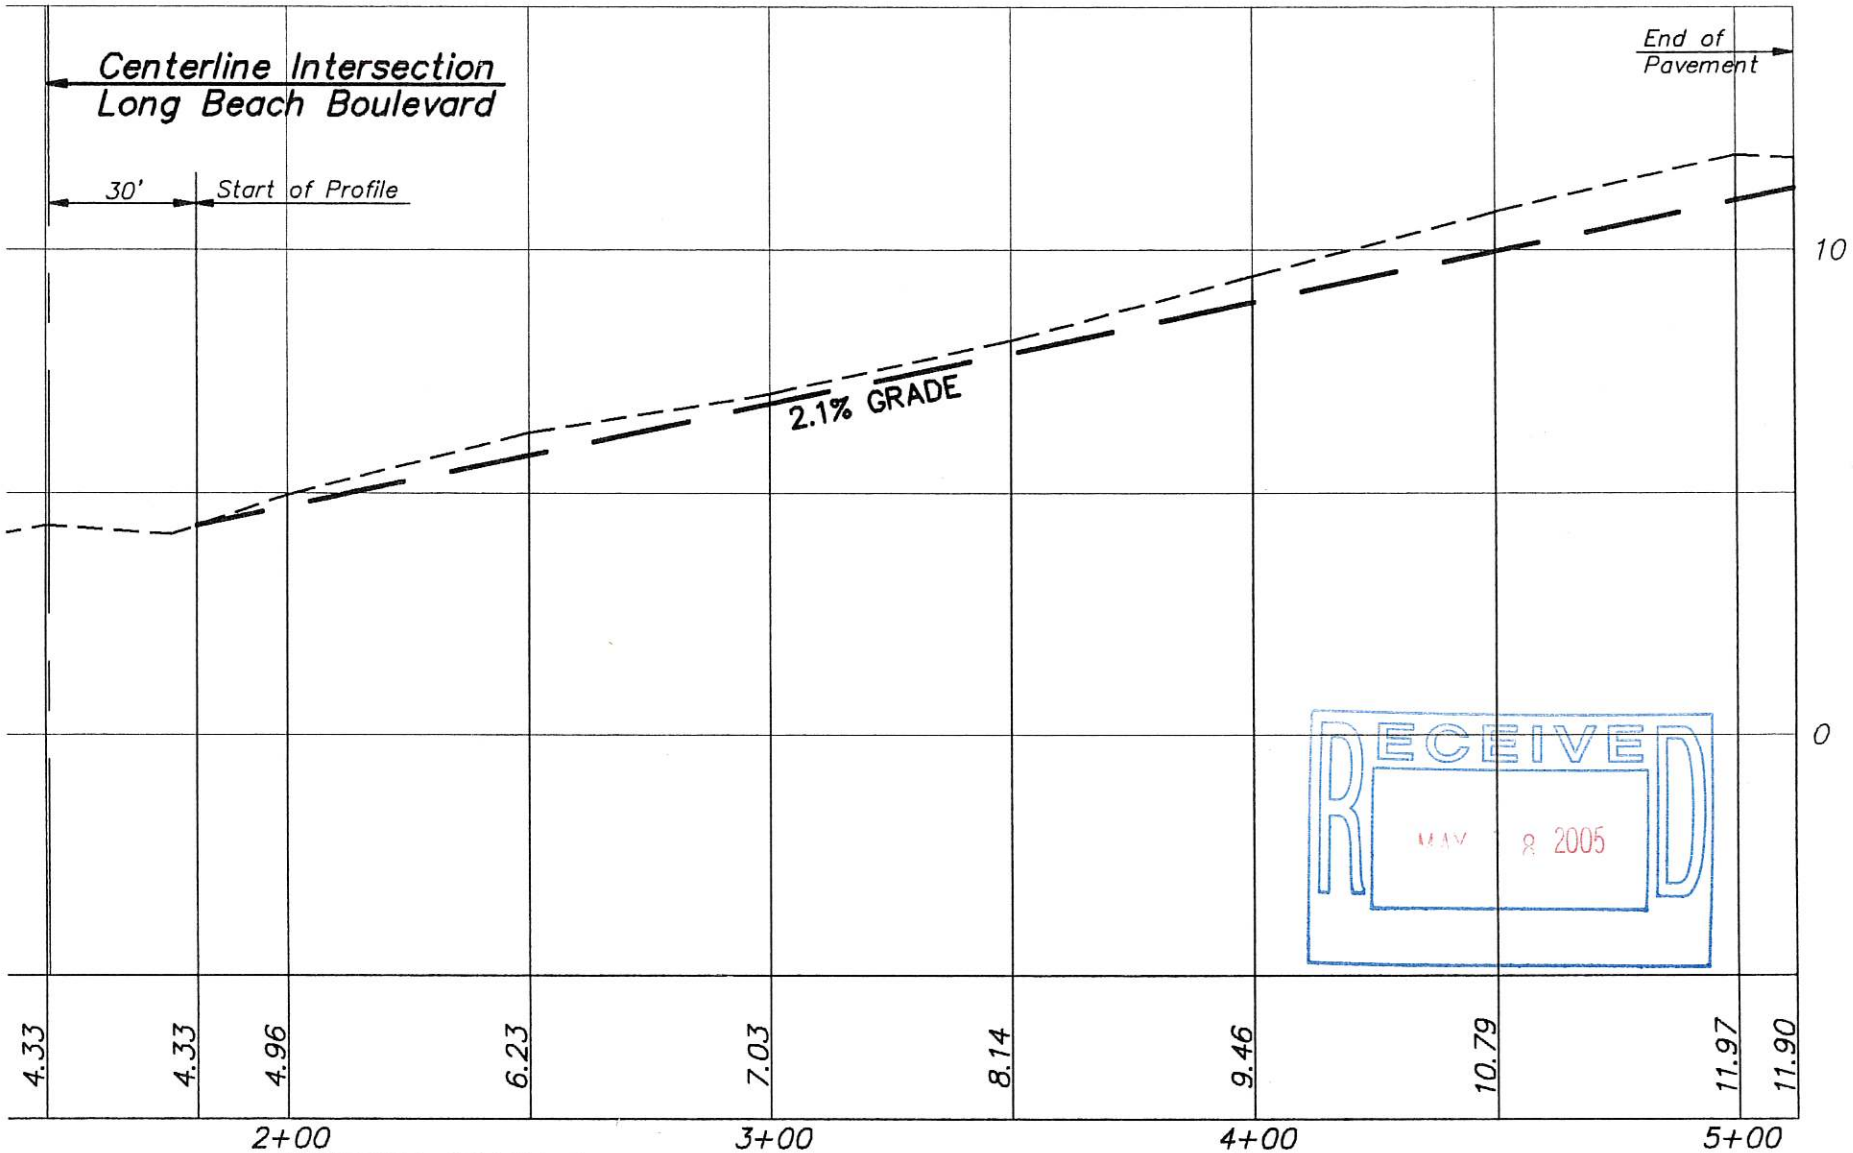

RECEIVED
MAY 18 2005

GRAPHIC SCALE (HORIZONTAL)

40 0 20 40 80 160

(IN FEET)

1 inch = 40 ft.

GRAPHIC SCALE (VERTICAL)

4 0 2 4 8 16

(IN FEET)

1 inch = 4 ft.


BOROUGH OF HARVEY CEDARS
PROFILE 77TH STREET
1"=40' (HORIZONTAL)
1"=4' (VERTICAL)

OWEN, LITTLE & ASSOCIATES, INC.
Engineers, Planners, Surveyors, GIS Specialists
Authorization No. 24GA27965700
443 Atlantic City Blvd.
Beachwood, NJ 08722
Tel. 732-244-1090
Fax 732-341-3412

DATE: 05/13/04

W:\SDSKPROJ\hodr0020001wmr\77th\dwg\CLPROFILE.dwg

Shoulder 040722 Chaps 12 & 16

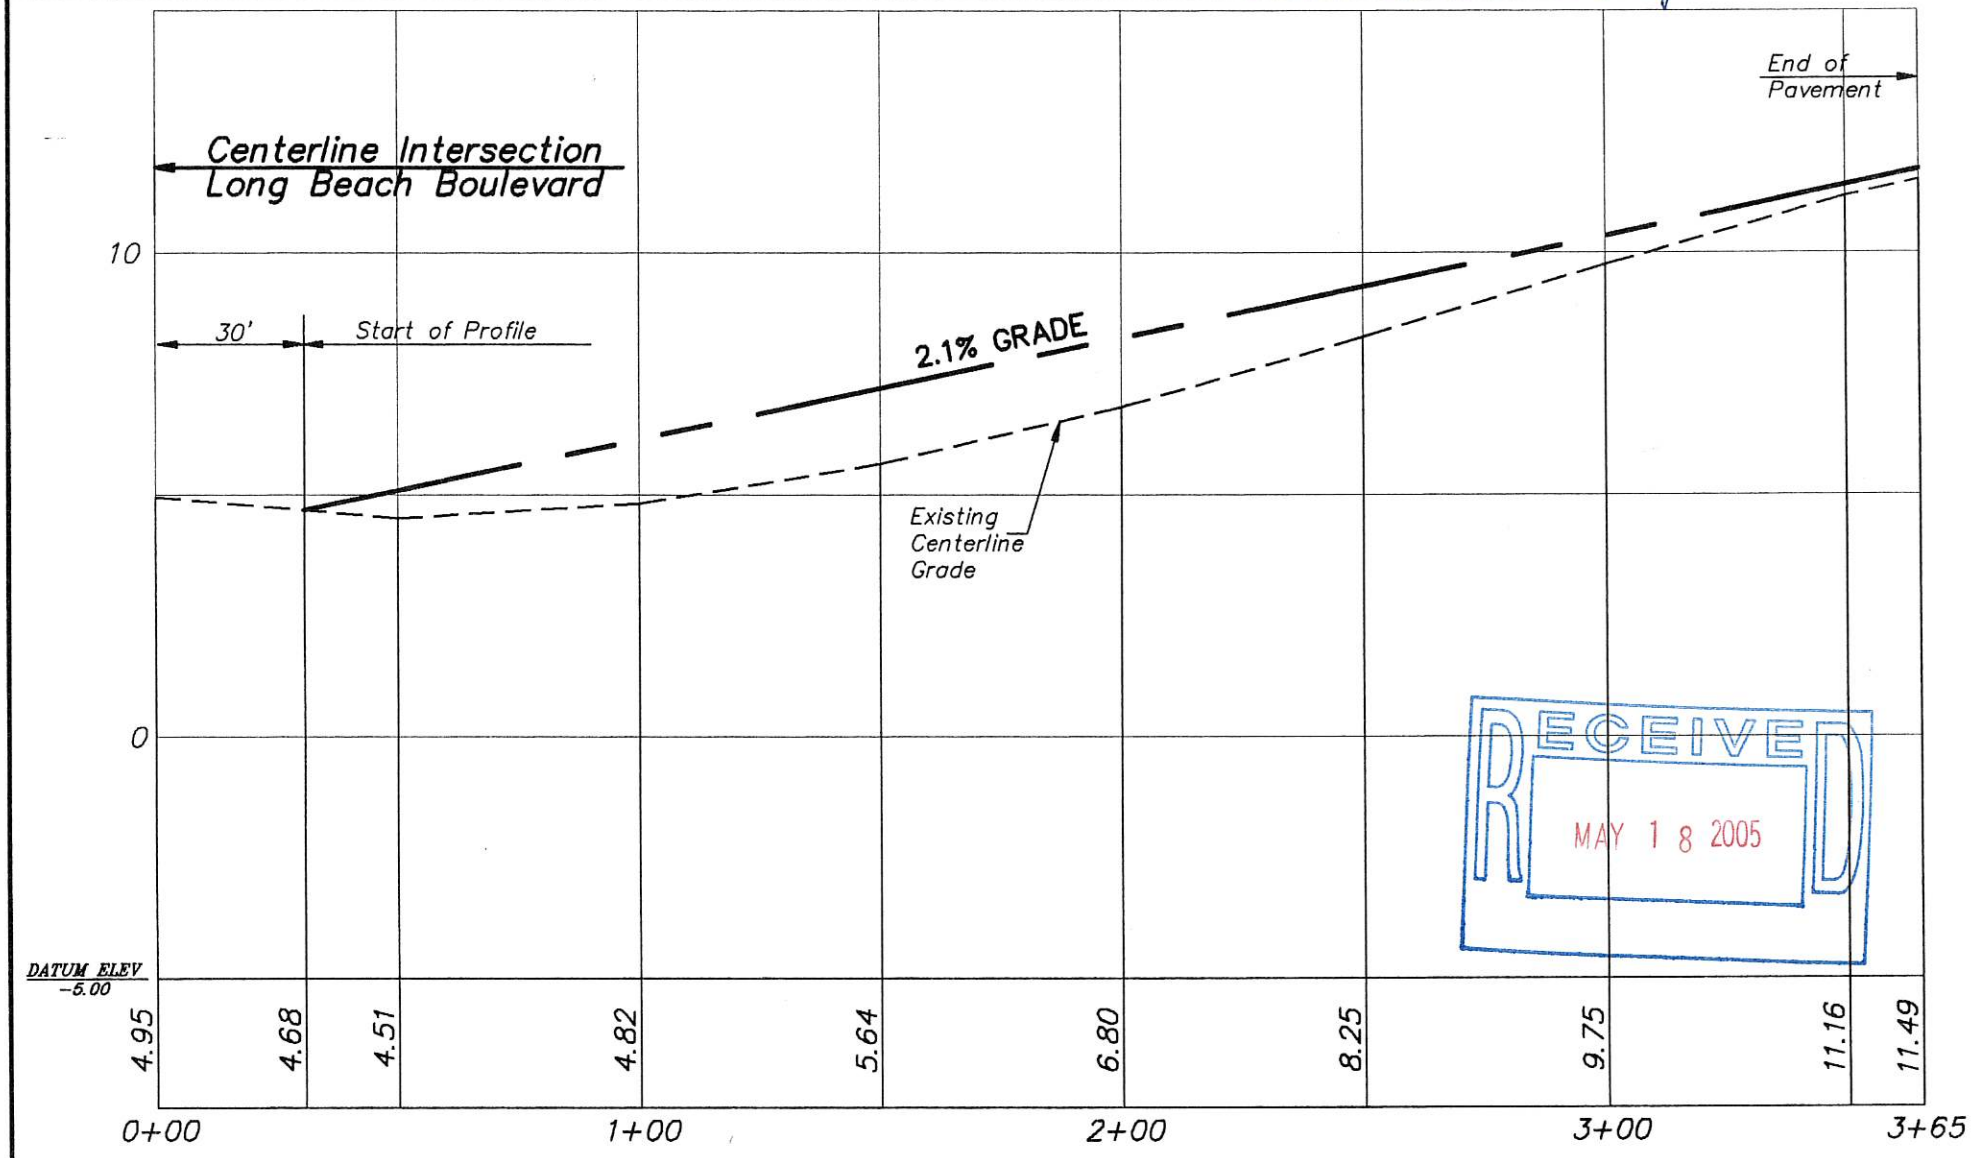

RECEIVED
MAY 18 2005

GRAPHIC SCALE (HORIZONTAL)

40 0 20 40 80 160

(IN FEET)
1 inch = 40 ft.

GRAPHIC SCALE (VERTICAL)

4 0 2 4 8 16

(IN FEET)
1 inch = 4 ft.


W:\SDSKPROJ\hcdr0020001wmr\78TH\dwg\CLPROFILE.dwg

BOROUGH OF HARVEY CEDARS
PROFILE 78TH STREET
1"=40' (HORIZONTAL)
1"=4' (VERTICAL)

OWEN, LITTLE & ASSOCIATES, INC.
Engineers, Planners, Surveyors, GIS Specialists
Authorization No. 24GA27965700
443 Atlantic City Blvd.
Beachwood, NJ 08722
Tel. 732-244-1090
Fax 732-341-3412

DATE: 05/13/04

Shoulder 040722 Chaps 12 + 16

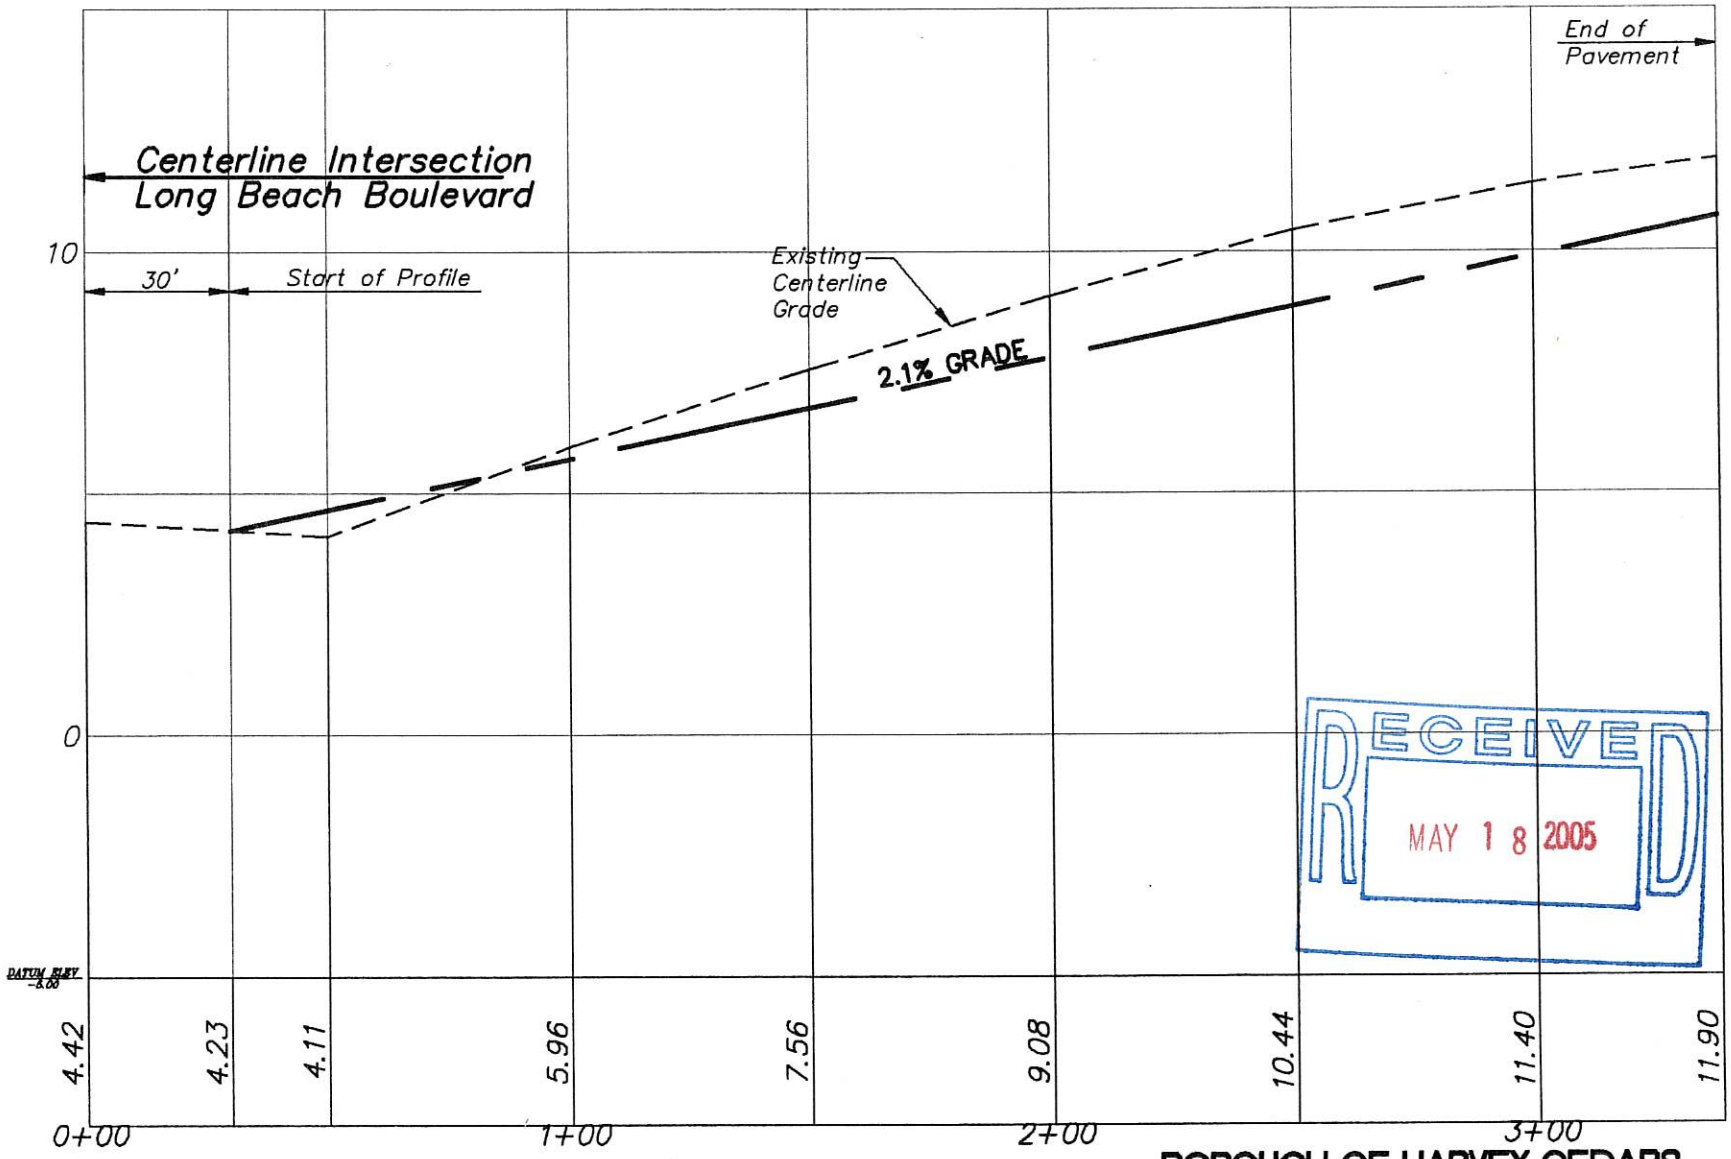

RECEIVED
MAY 18 2005

GRAPHIC SCALE (HORIZONTAL)

40 0 20 40 80 160

(IN FEET)
1 inch = 40 ft.

GRAPHIC SCALE (VERTICAL)

4 0 2 4 8 16

(IN FEET)
1 inch = 4 ft.

w:\SDSKPROJ\hodr0020001wmr\79TH\dwg\CLPROFILE.dwg


BOROUGH OF HARVEY CEDARS
PROFILE 79TH STREET

1"=40' (HORIZONTAL)
1"=4' (VERTICAL)

OWEN, LITTLE & ASSOCIATES, INC.
Engineers, Planners, Surveyors, GIS Specialists
Authorization No. 24GA27965700
443 Atlantic City Blvd.
Beachwood, NJ 08722
Tel. 732-244-1090
Fax 732-341-3412

DATE: 05/13/04

Shoulder 040722 Chaps 12 + 16

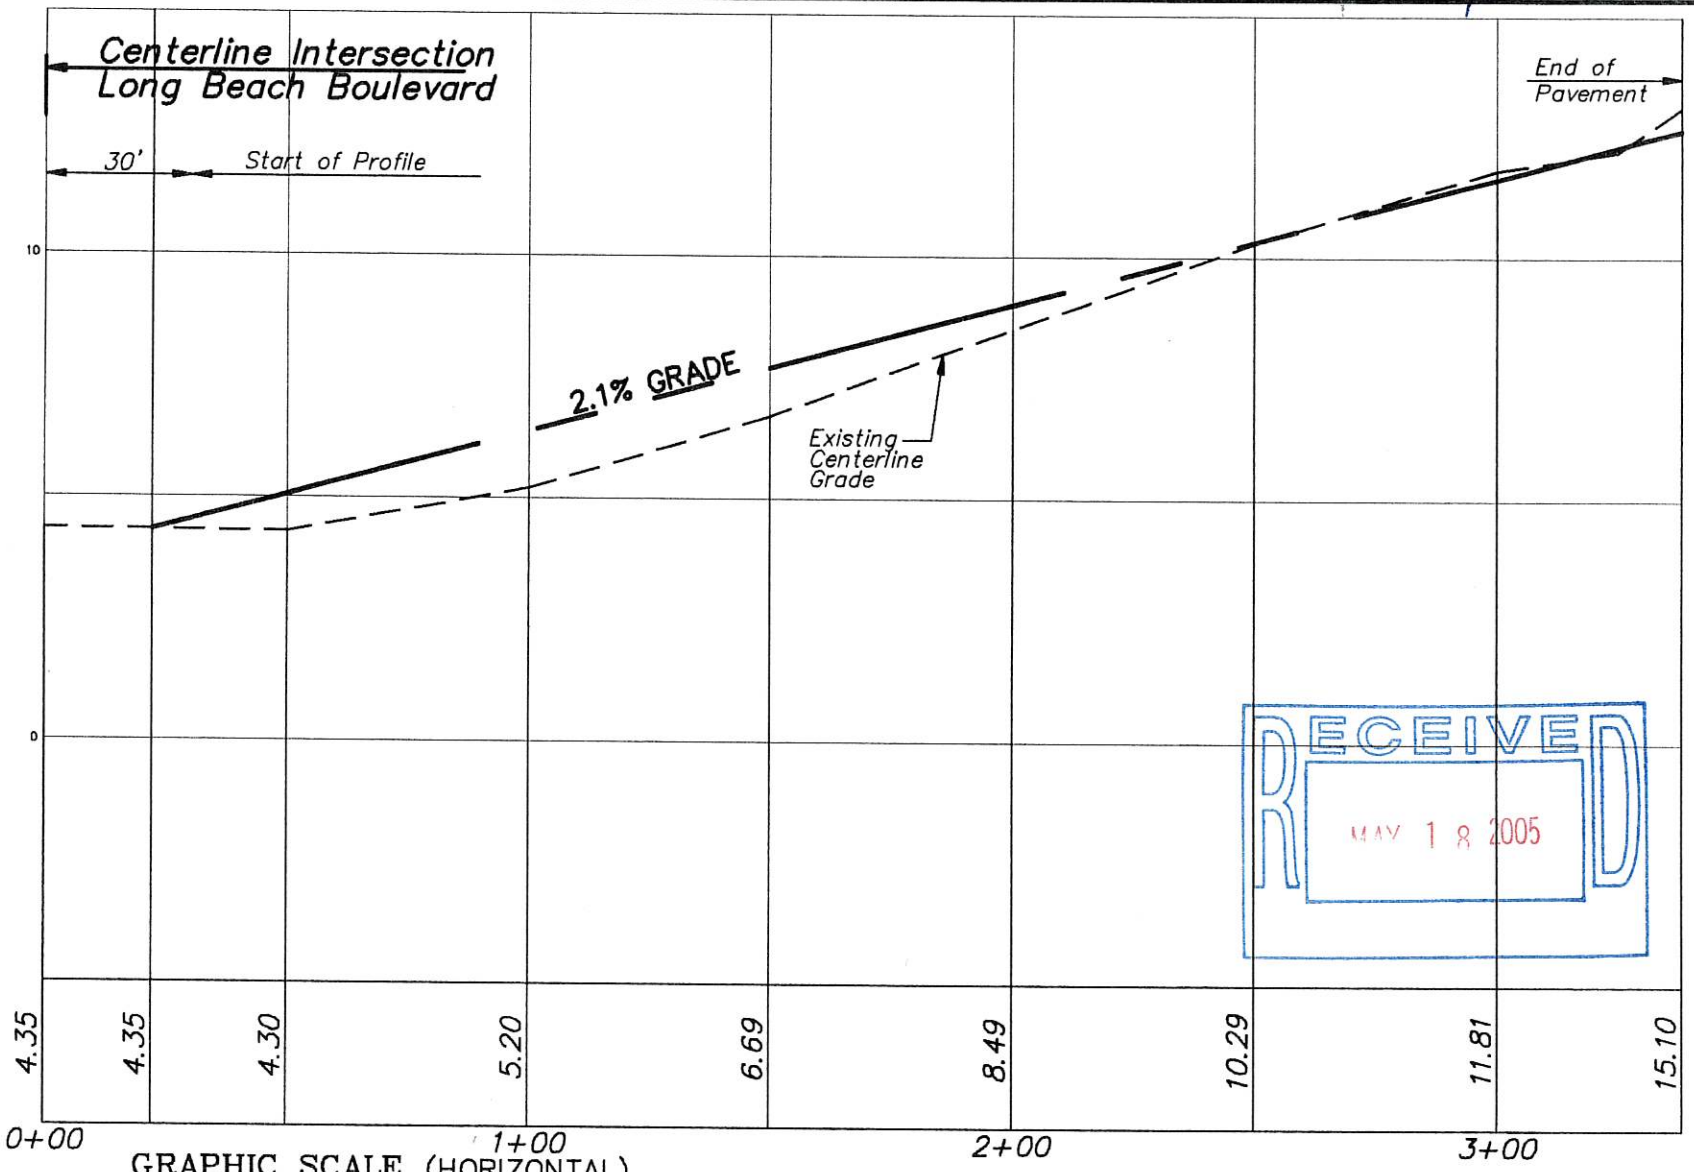

RECEIVED
MAY 18 2005

GRAPHIC SCALE (HORIZONTAL)

40 0 20 40 80 160

(IN FEET)
1 inch = 40 ft.

GRAPHIC SCALE (VERTICAL)

4 0 2 4 8 16

(IN FEET)
1 inch = 4 ft.

W:\SDSKPROJ\hcdr0020001wmr\80TH\dwg\CLPROFILE.dwg


BOROUGH OF HARVEY CEDARS
PROFILE 80TH STREET

1"=40' (HORIZONTAL)
1"=4' (VERTICAL)

OWEN, LITTLE & ASSOCIATES, INC.
Engineers, Planners, Surveyors, GIS Specialists
Authorization No. 24GA27965700
443 Atlantic City Blvd.
Beachwood, NJ 08722
Tel. 732-244-1090
Fax 732-341-3412

DATE: 05/13/04

Shoulder 040722 Chaps 12 + 16

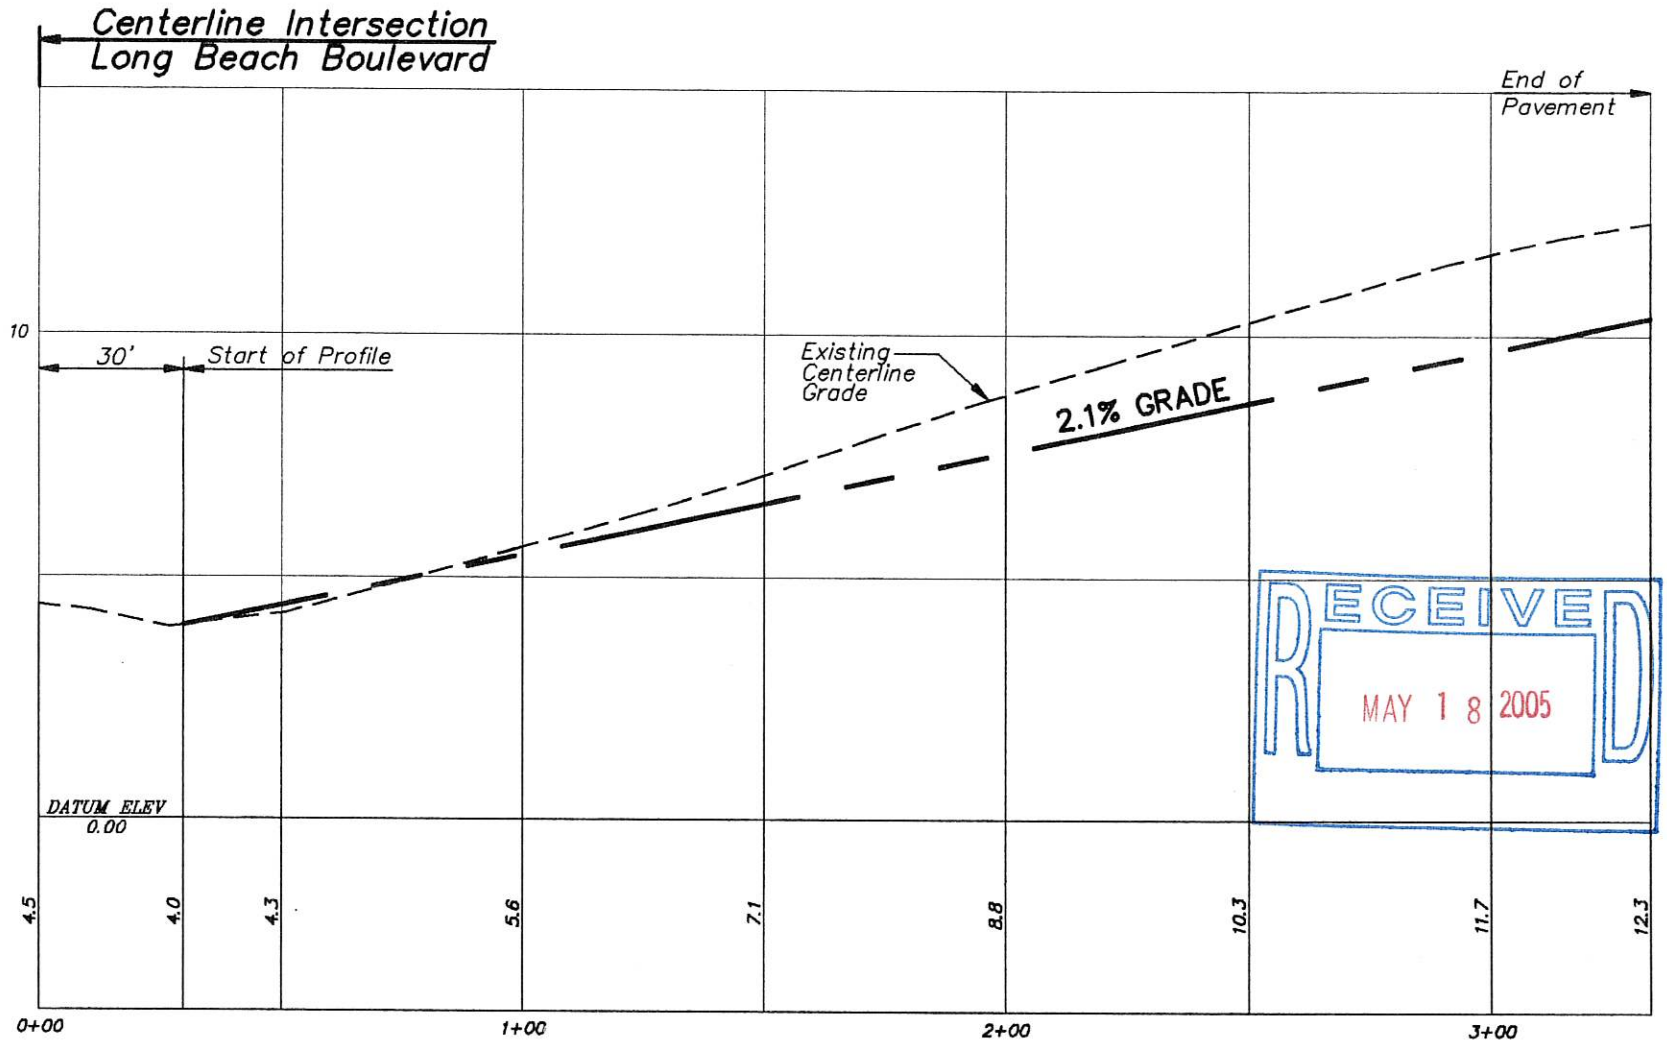

RECEIVED
MAY 18 2005

GRAPHIC SCALE (HORIZONTAL)

40 0 20 40 80 160

(IN FEET)
1 inch = 40 ft.

GRAPHIC SCALE (VERTICAL)

4 0 2 4 8 16

(IN FEET)
1 inch = 4 ft.

BOROUGH OF HARVEY CEDARS
PROFILE EAST 81ST STREET


1"=40' (HORIZONTAL)
1"=4' (VERTICAL)

OWEN, LITTLE & ASSOCIATES, INC.
Engineers, Planners, Surveyors, GIS Specialists
Authorization No. 24GA27965700
443 Atlantic City Blvd.
Beachwood, NJ 08722
Tel. 732-244-1090
Fax 732-341-3412

DATE: 03/29/05

W:\SDSKPROJ\HCRD00BORORDADGRADES\EAST 81ST\dwg\CL PROFILE-2.1.dwg

Shoreline 040 722 Chap 12 + 16

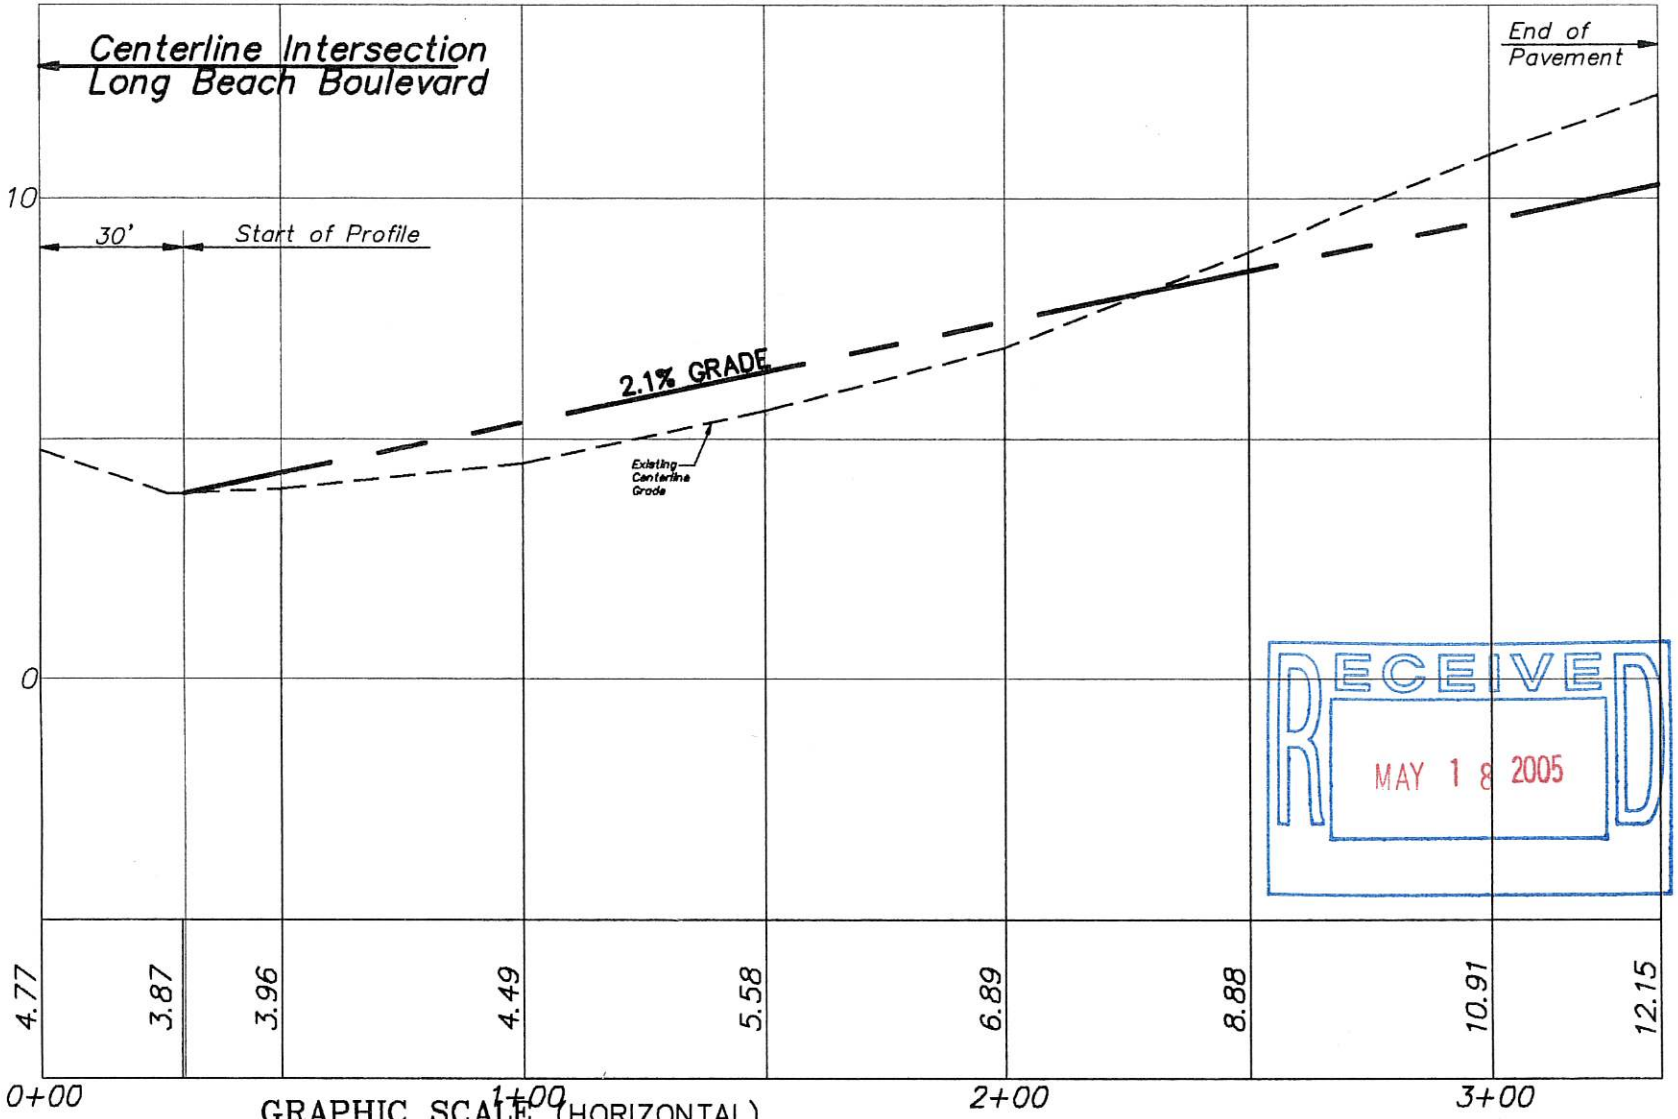

RECEIVED
MAY 18 2005

GRAPHIC SCALE (HORIZONTAL)

40 0 20 40 80 160

(IN FEET)
1 inch = 40 ft.

GRAPHIC SCALE (VERTICAL)

4 0 2 4 8 16

(IN FEET)
1 inch = 4 ft.

W:\SDSKPROJ\hcdr0020001wmr\82ND\dwg\CLPROFILE.dwg


BOROUGH OF HARVEY CEDARS
PROFILE 82ND STREET

1"=40' (HORIZONTAL)
1"=4' (VERTICAL)

OWEN, LITTLE & ASSOCIATES, INC.
Engineers, Planners, Surveyors, GIS Specialists
Authorization No. 24GA27965700
443 Atlantic City Blvd.
Beachwood, NJ 08722
Tel. 732-244-1090
Fax 732-341-3412

DATE: 05/13/04

Shoulder 040722 Chgs 12+16

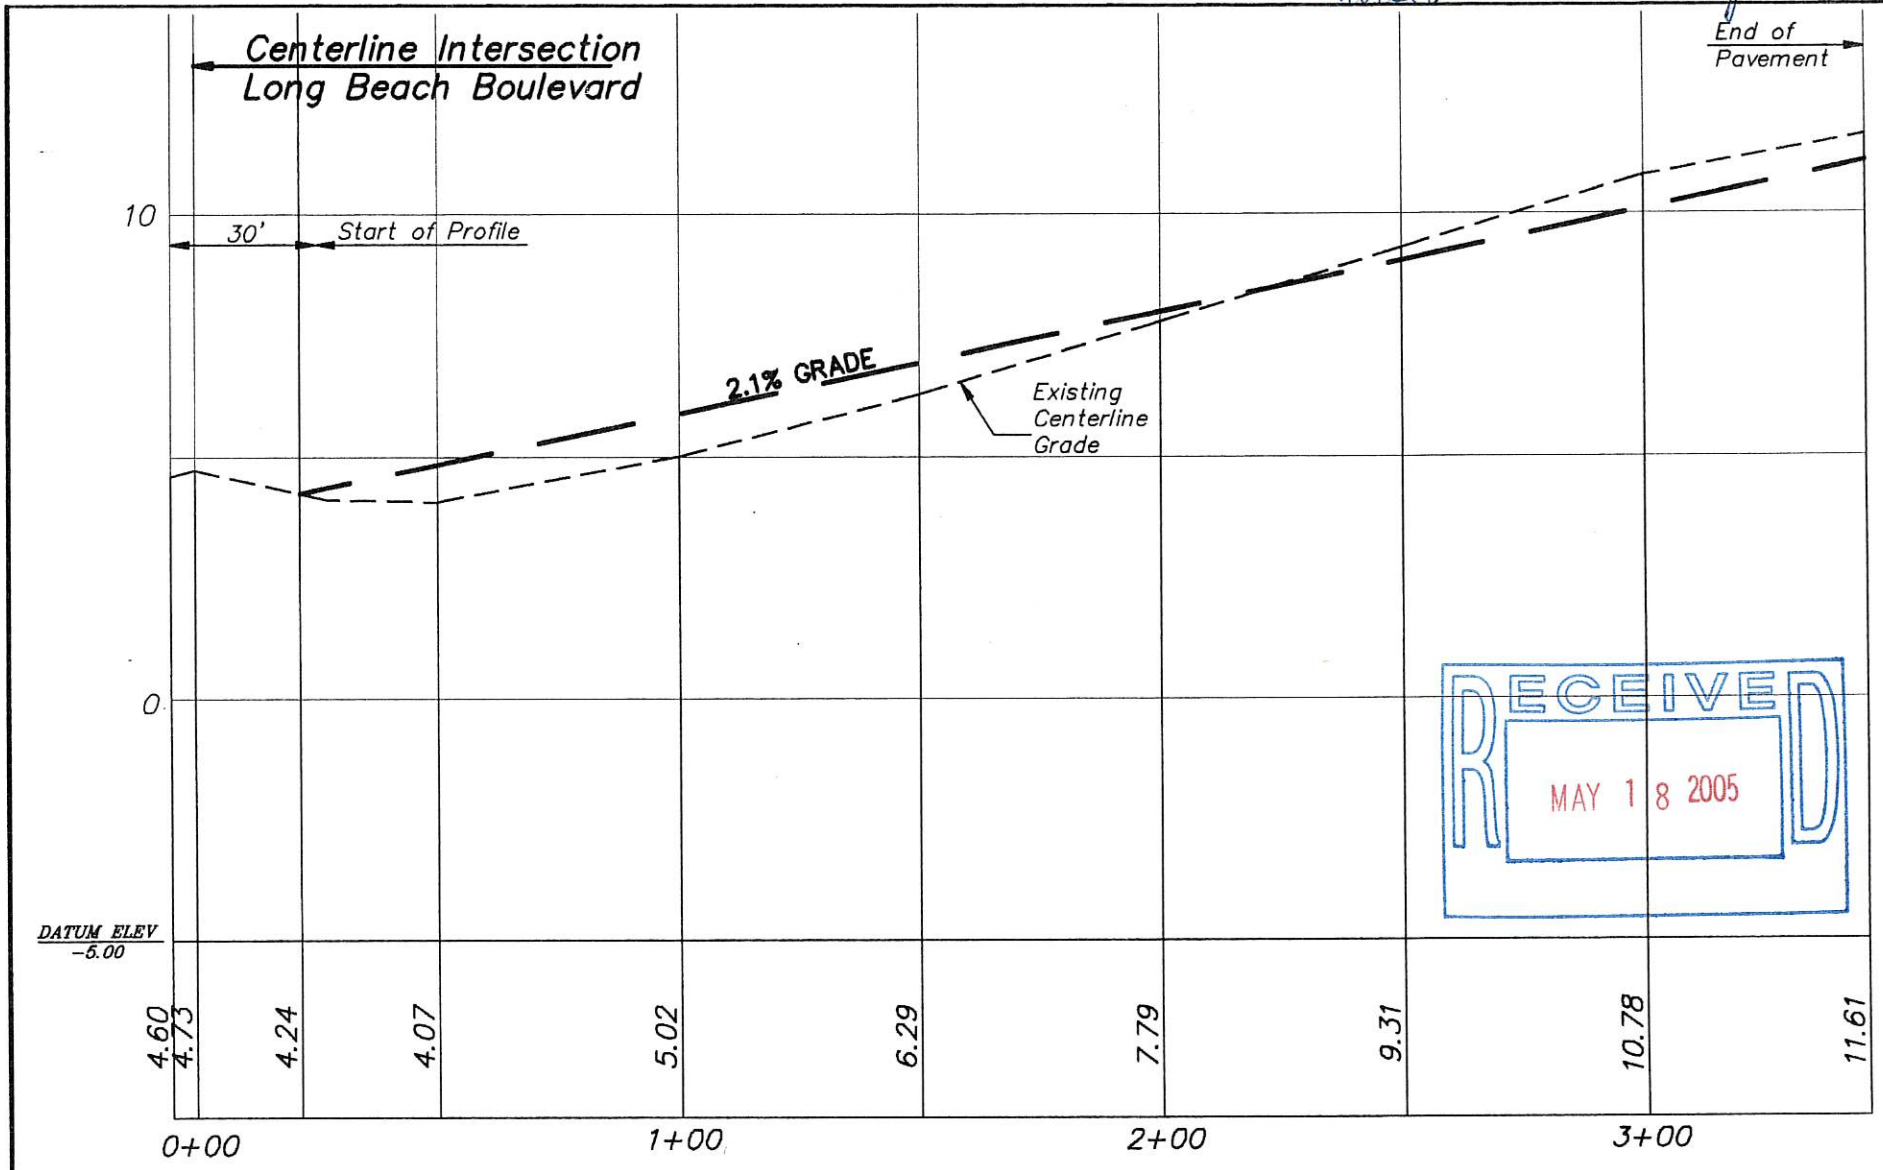

RECEIVED
MAY 18 2005

GRAPHIC SCALE (HORIZONTAL)

40 0 20 40 80 160

(IN FEET)
1 inch = 40 ft.

GRAPHIC SCALE (VERTICAL)

4 0 2 4 8 16

(IN FEET)
1 inch = 4 ft.


W:\SDSKPROJ\hedr0020001wmr\83rd\dwg\CLPROFILE.dwg

BOROUGH OF HARVEY CEDARS
PROFILE 83RD STREET
1"=40' (HORIZONTAL)
1"=4' (VERTICAL)

OWEN, LITTLE & ASSOCIATES, INC.
Engineers, Planners, Surveyors, GIS Specialists
Authorization No. 24GA27965700
443 Atlantic City Blvd.
Beachwood, NJ 08722
Tel. 732-244-1090
Fax 732-341-3412

DATE: 05/13/04

Shoulder 040722 Chaps 12 + 16

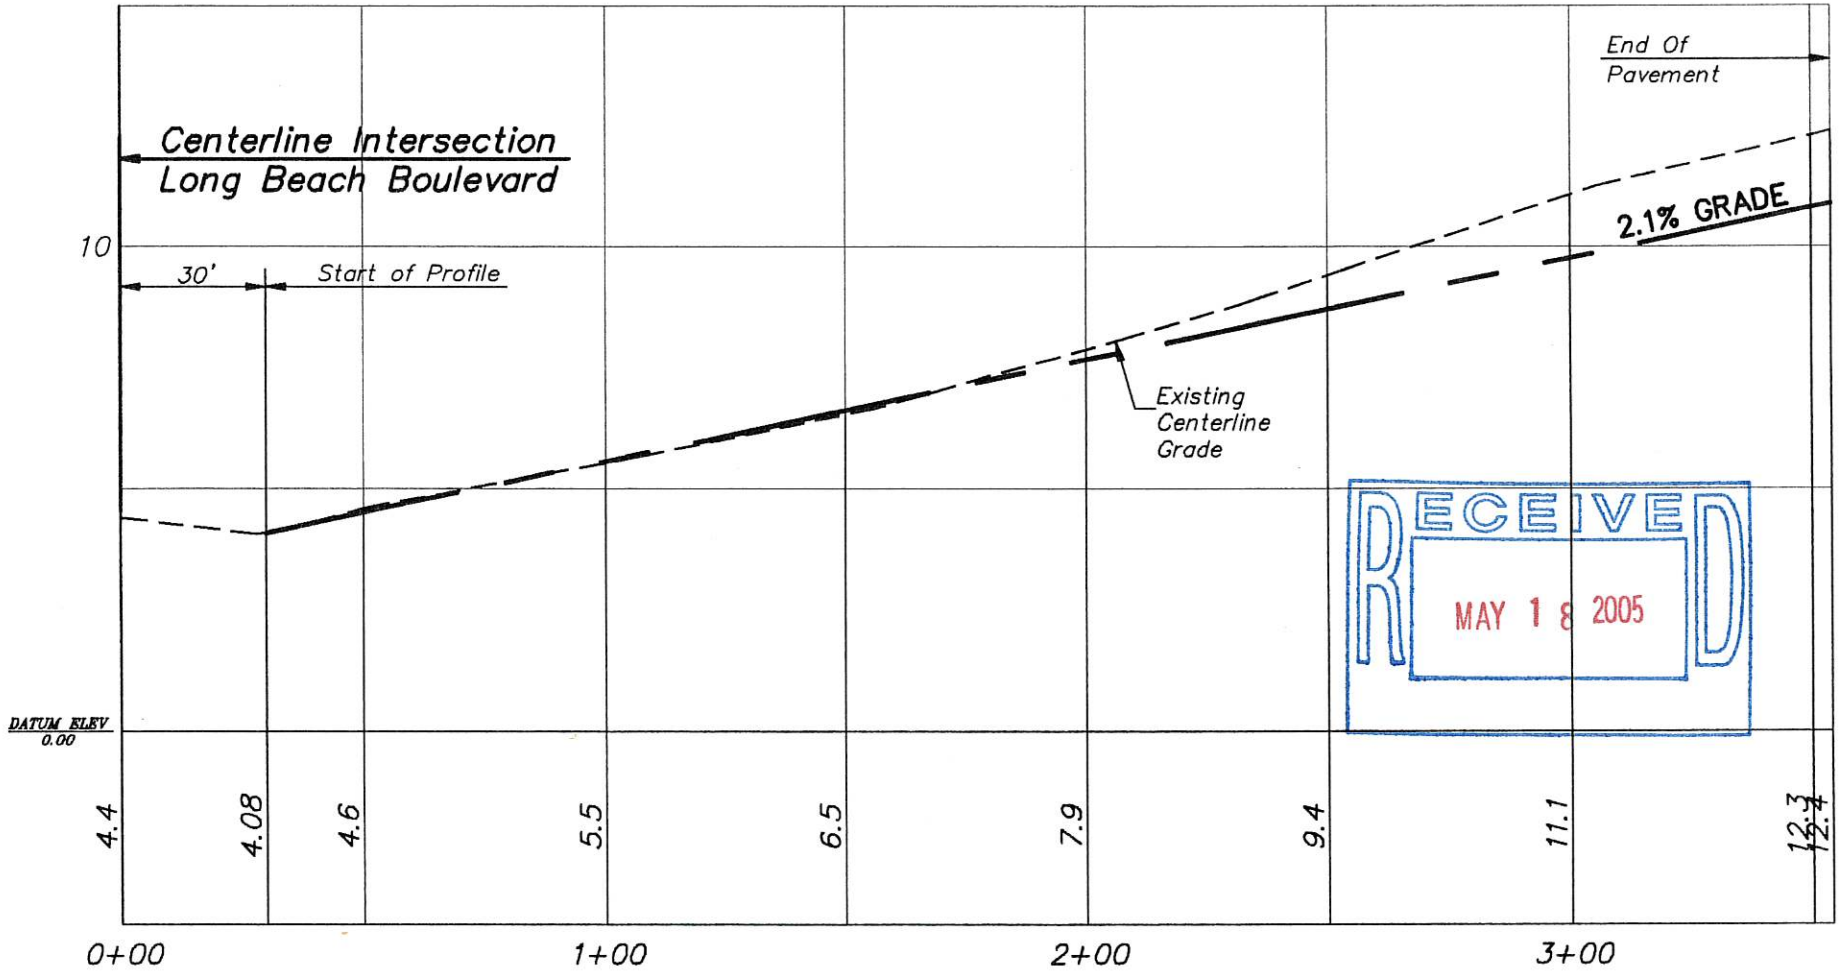

RECEIVED
MAY 18 2005

BOROUGH OF HARVEY CEDARS
PROFILE 84TH STREET

1"=40' (HORIZONTAL)
1"=4' (VERTICAL)

GRAPHIC SCALE (HORIZONTAL)

40 0 20 40 80 160

(IN FEET)
1 inch = 40 ft.

GRAPHIC SCALE (VERTICAL)

4 0 2 4 8 16


(IN FEET)
1 inch = 4 ft.

W:\sdskproj\HCDR2004\dwg\84th\EBASE84.dwg

OWEN, LITTLE & ASSOCIATES, INC.
Engineers, Planners, Surveyors, GIS Specialists
Authorization No. 24GA27965700
443 Atlantic City Blvd.
Beachwood, NJ 08722
Tel. 732-244-1090
Fax 732-341-3412

DATE: 05/13/04

Shoulder 040722 Chaps 12 + 16

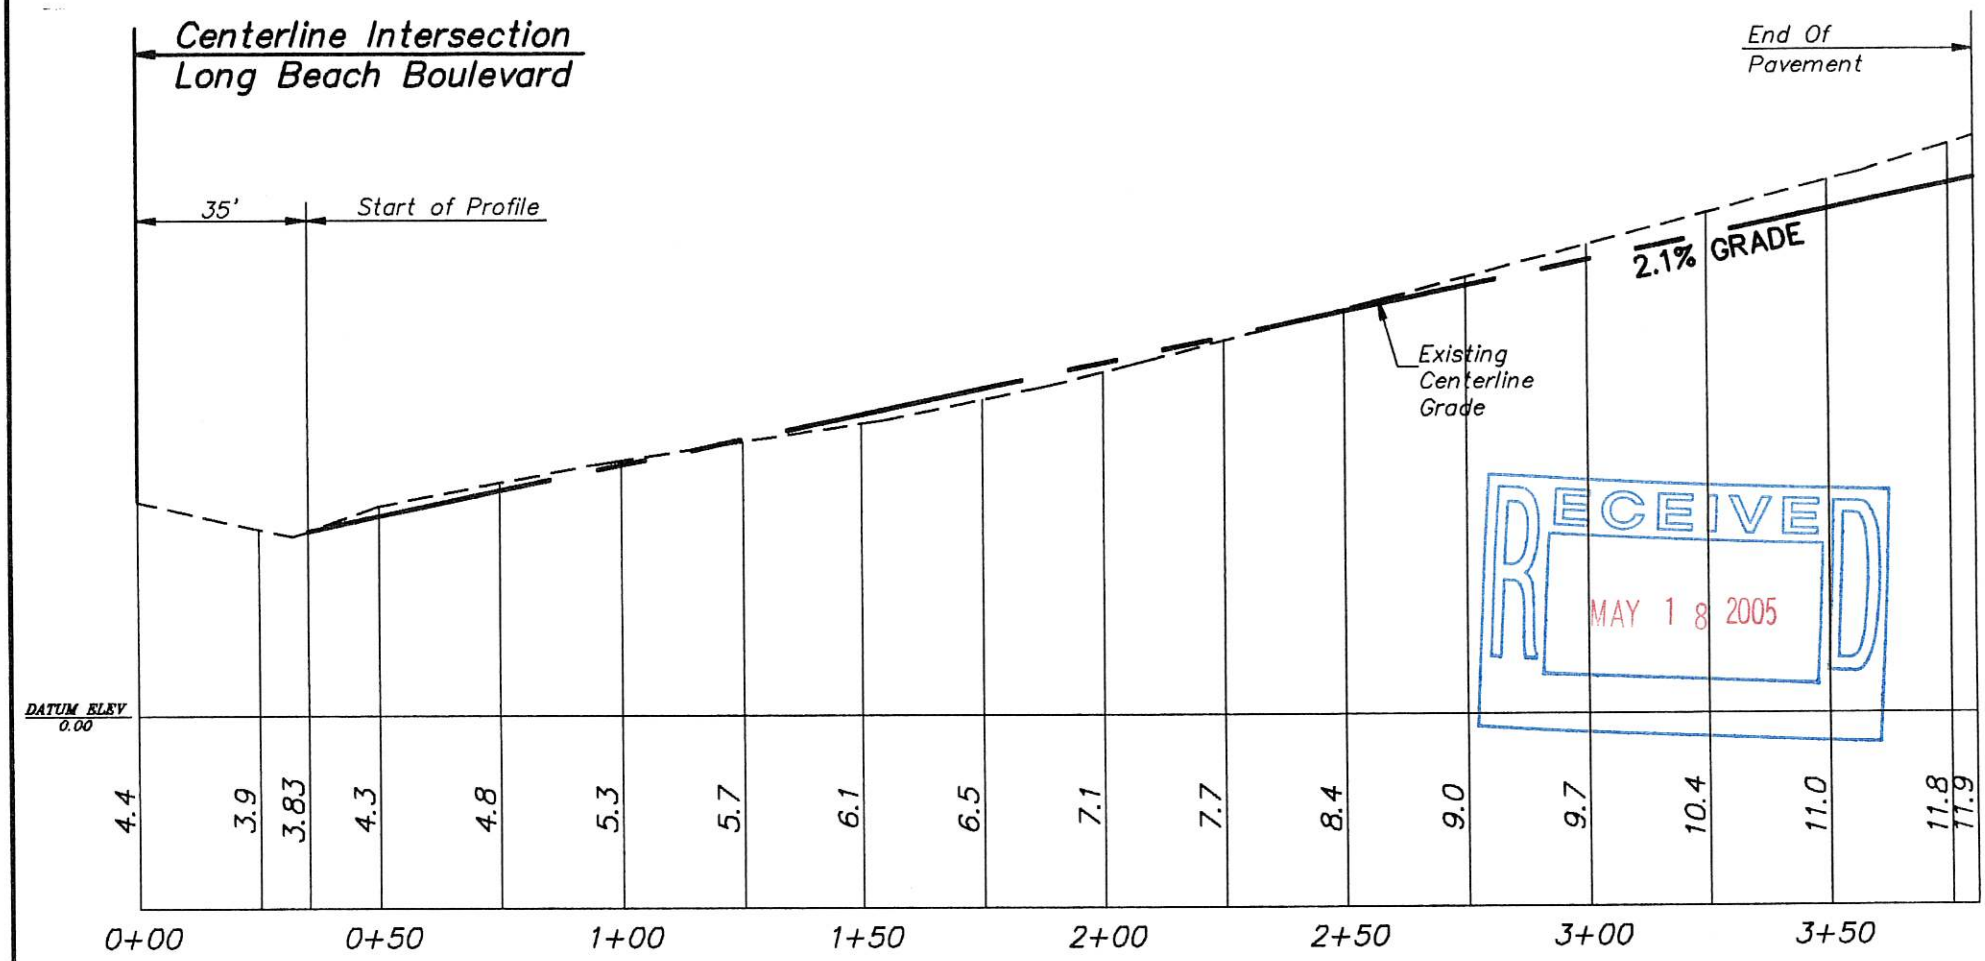

RECEIVED
MAY 18 2005

GRAPHIC SCALE (HORIZONTAL)

40 0 20 40 80 160

(IN FEET)
1 inch = 40 ft.

GRAPHIC SCALE (VERTICAL)

4 0 2 4 8 16

(IN FEET)
1 inch = 4 ft.


W:\sdskpro\HCDR2004\dwg\85th\EBASE85.dwg

BOROUGH OF HARVEY CEDARS
PROFILE 85TH STREET
1"=40' (HORIZONTAL)
1"=4' (VERTICAL)

OWEN, LITTLE & ASSOCIATES, INC.
Engineers, Planners, Surveyors, GIS Specialists
Authorization No. 24GA27965700
443 Atlantic City Blvd.
Beachwood, NJ 08722
Tel. 732-244-1090
Fax 732-341-3412

DATE: 05/13/04

Shoulder 040722 Chaps 12+16

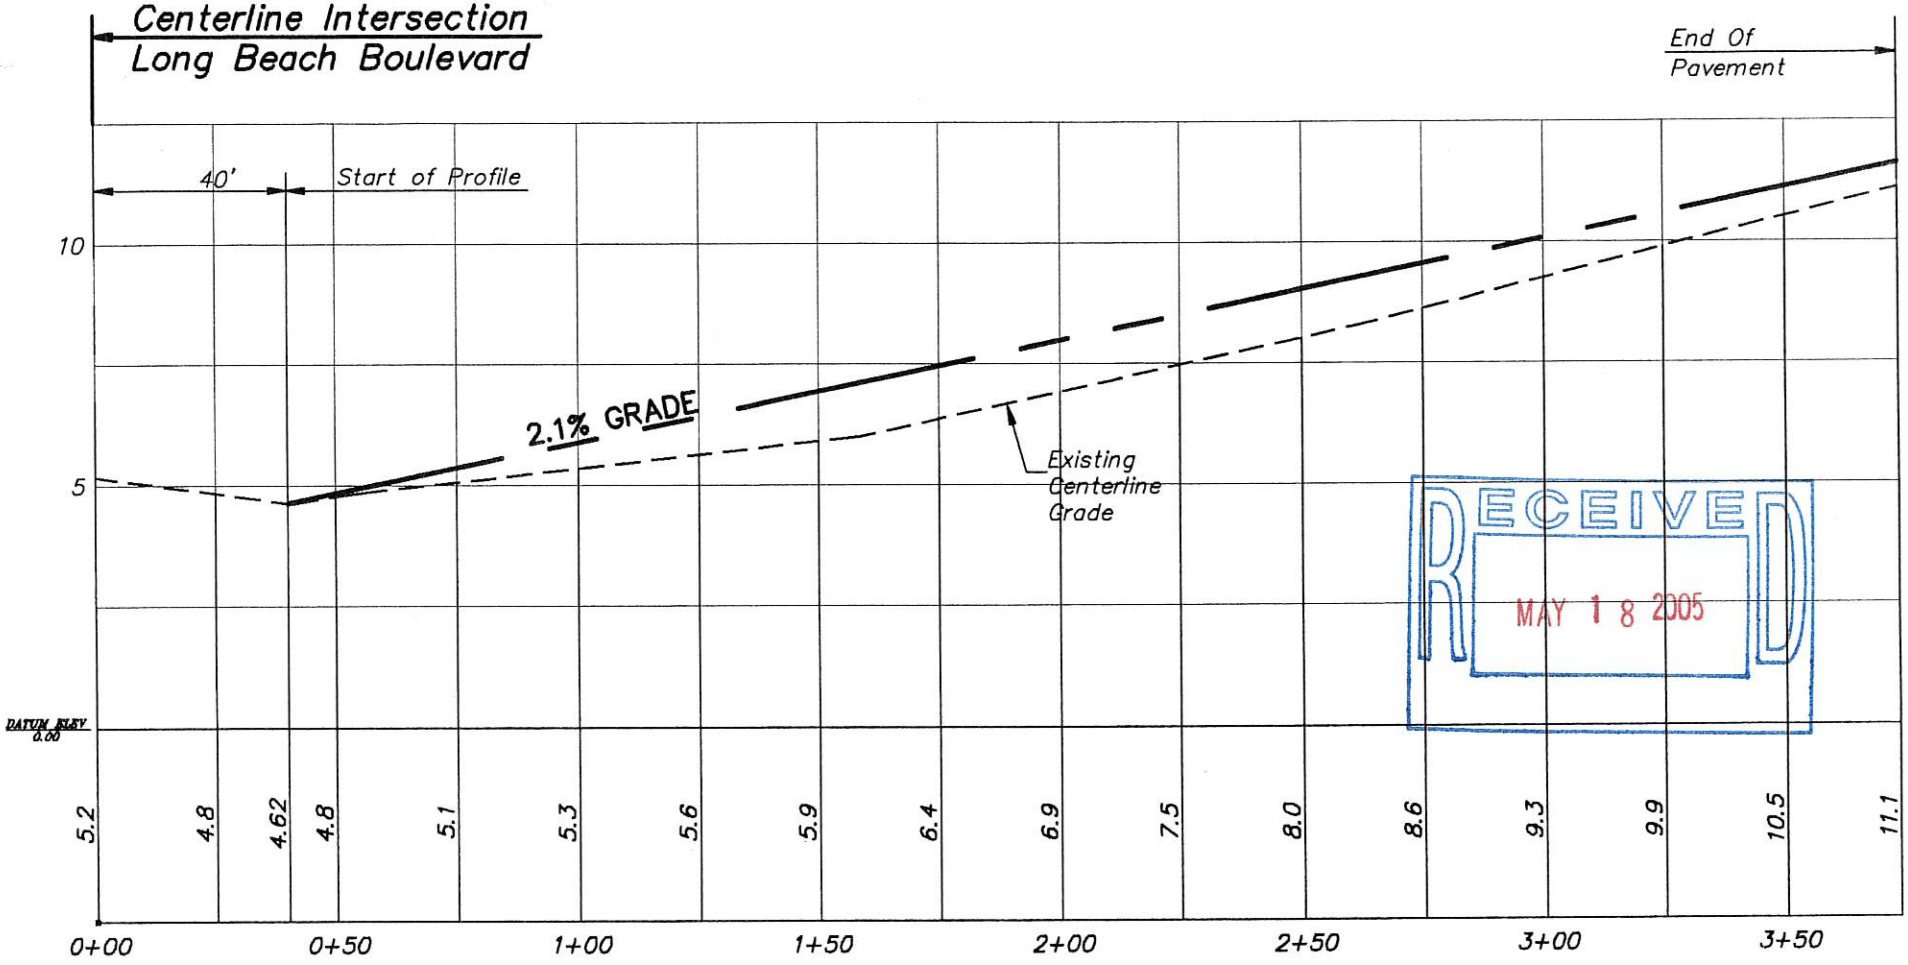

RECEIVED
MAY 18 2005

RECEIVED
MAY 18 2005

GRAPHIC SCALE (HORIZONTAL)

40 0 20 40 80 160

(IN FEET)
1 inch = 40 ft.

GRAPHIC SCALE (VERTICAL)

4 0 2 4 8 16

(IN FEET)
1 inch = 4 ft.


W:\sdskproj\HCDR2004\dwg\86th\EBASE86.dwg

BOROUGH OF HARVEY CEDARS
PROFILE 86Th STREET
1"=40' (HORIZONTAL)
1"=4' (VERTICAL)

OWEN, LITTLE & ASSOCIATES, INC.
Engineers, Planners, Surveyors, GIS Specialists
Authorization No. 24GA27965700
443 Atlantic City Blvd.
Beachwood, NJ 08722
Tel. 732-244-1090
Fax 732-341-3412

DATE: 05/13/04

Shaddon 040722 chaps 12 & 16

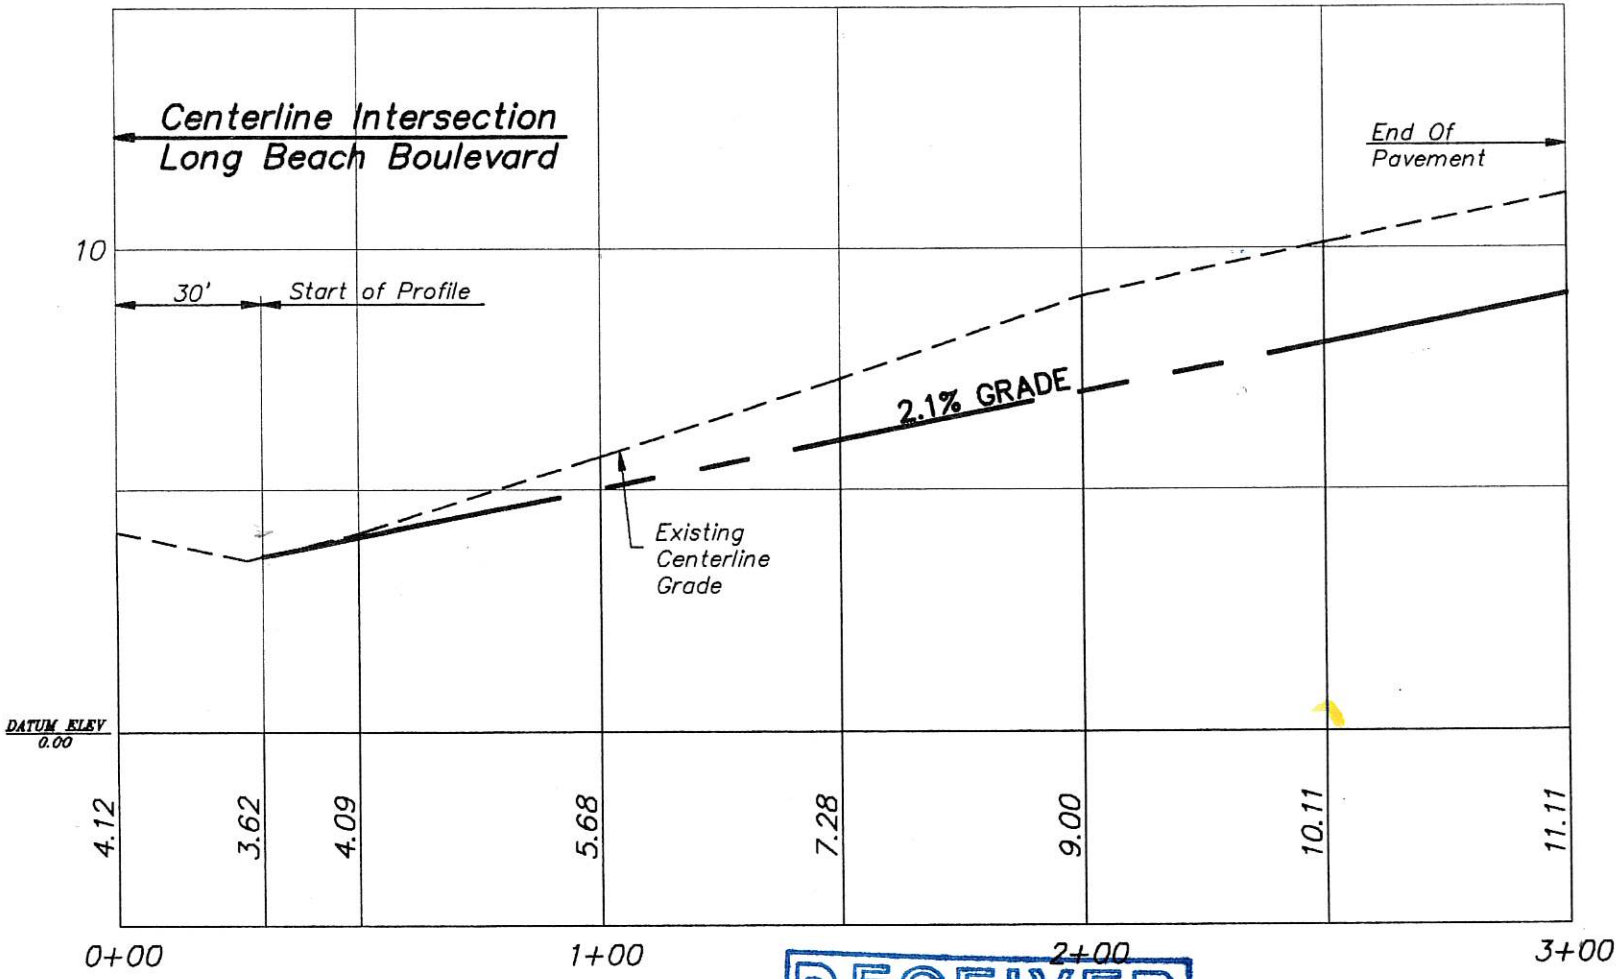

GRAPHIC SCALE (HORIZONTAL)

40 0 20 40 80 160

(IN FEET)

1 inch = 40 ft.

GRAPHIC SCALE (VERTICAL)

4 0 2 4 8 16

(IN FEET)

1 inch = 4 ft.

RECEIVED
MAY 18 2005

BOROUGH OF HARVEY CEDARS
PROFILE BERGEN AVENUE
1"=40' (HORIZONTAL)
1"=4' (VERTICAL)


OWEN, LITTLE & ASSOCIATES, INC.
Engineers, Planners, Surveyors, GIS Specialists
Authorization No. 24GA27965700
443 Atlantic City Blvd.
Beachwood, NJ 08722
Tel. 732-244-1090
Fax 732-341-3412

DATE: 05/13/04

\\SDSKPROJ\hcdr0020001wmr\BERGEN\dwg\CLPROFILE.dwg

OT 050518

Shoulder 040722 Changes 12+16

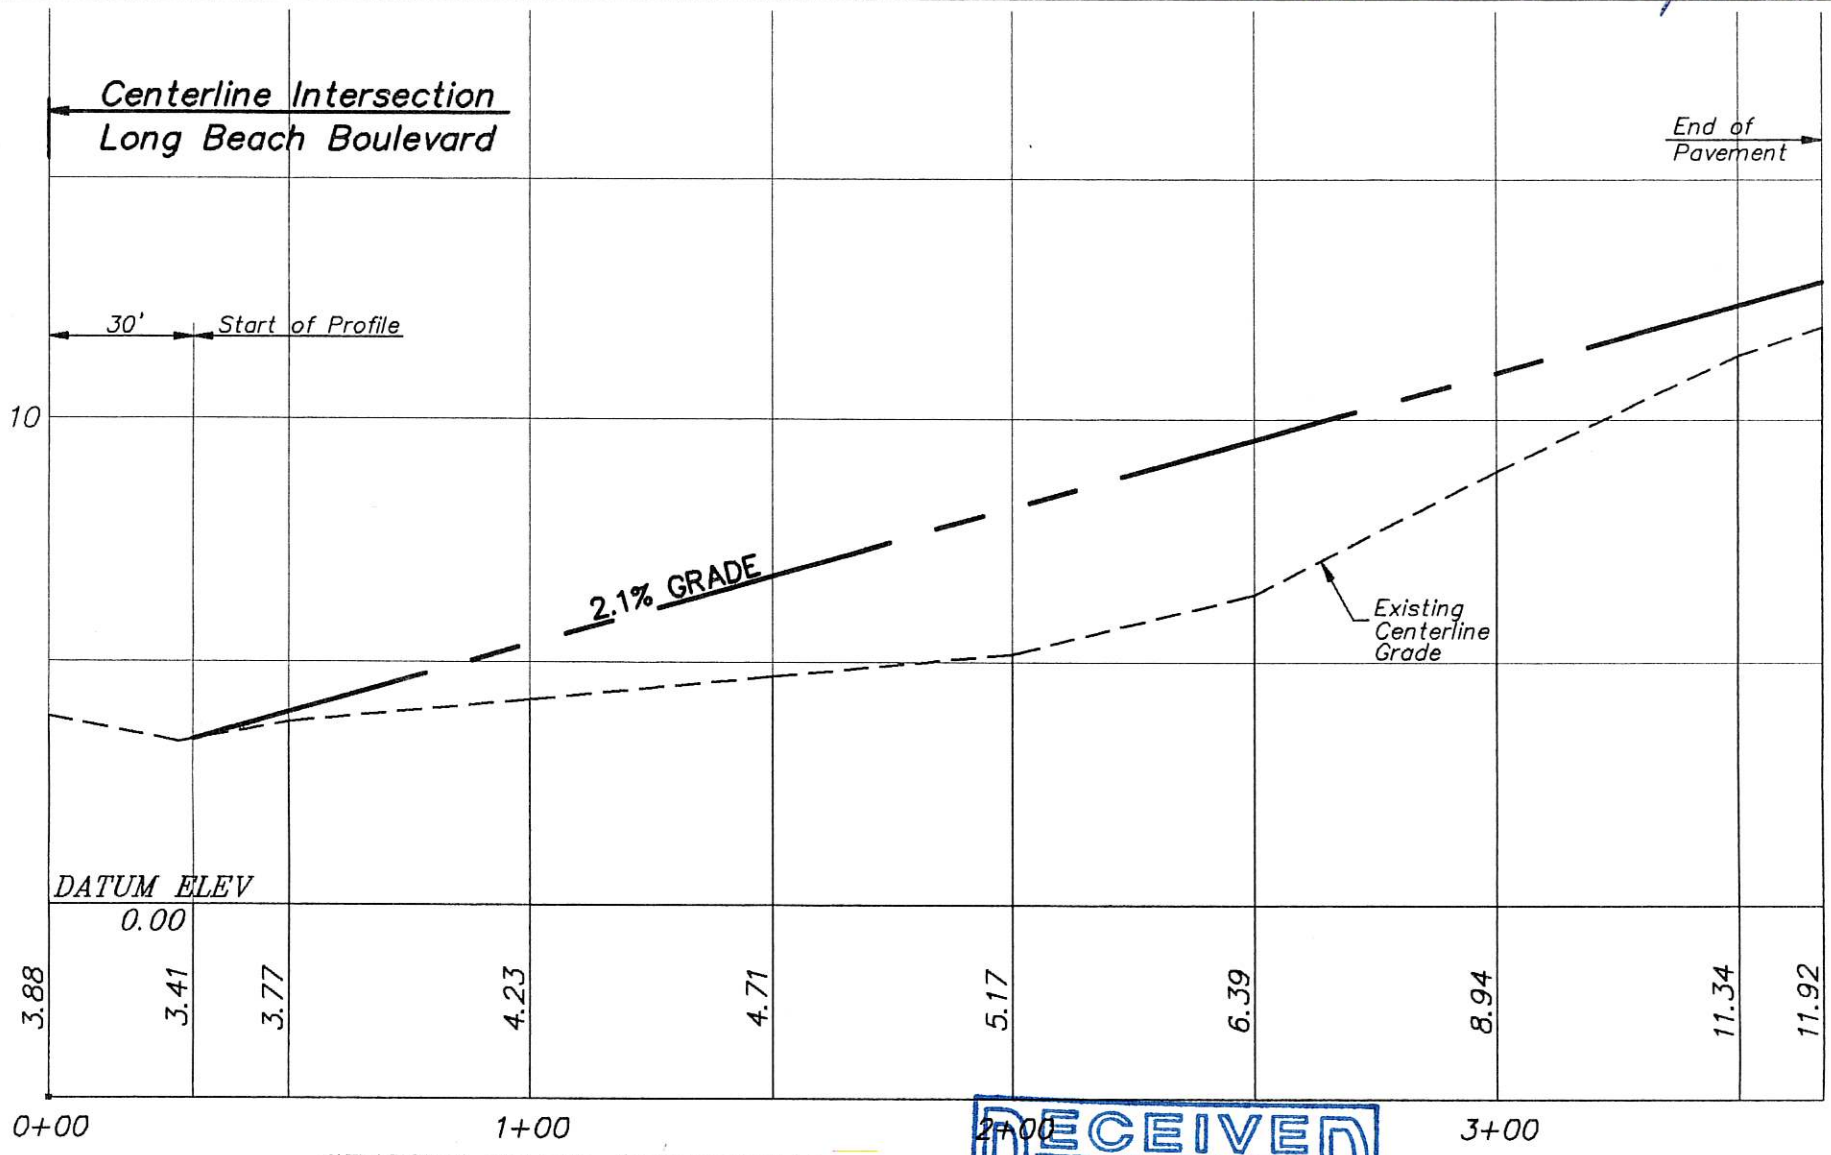

GRAPHIC SCALE (HORIZONTAL)

40 0 20 40 80 160

(IN FEET)
1 inch = 40 ft.

GRAPHIC SCALE (VERTICAL)

4 0 2 4 8 16

(IN FEET)
1 inch = 4 ft.

W:\SDSKPROJ\hcdr0020001wmr\cumberland\dwg\CLPROFILE.dwg

RECEIVED
MAY 18 2005


BOROUGH OF HARVEY CEDARS
PROFILE CUMBERLAND AVENUE
1"=40' (HORIZONTAL)
1"=4' (VERTICAL)

OWEN, LITTLE & ASSOCIATES, INC.
Engineers, Planners, Surveyors, GIS Specialists
Authorization No. 24GA27965700
443 Atlantic City Blvd.
Beachwood, NJ 08722
Tel. 732-244-1090
Fax 732-341-3412

DATE: 05/13/04

050518

Shoulder 04/07/22 Chaps 12 & 16

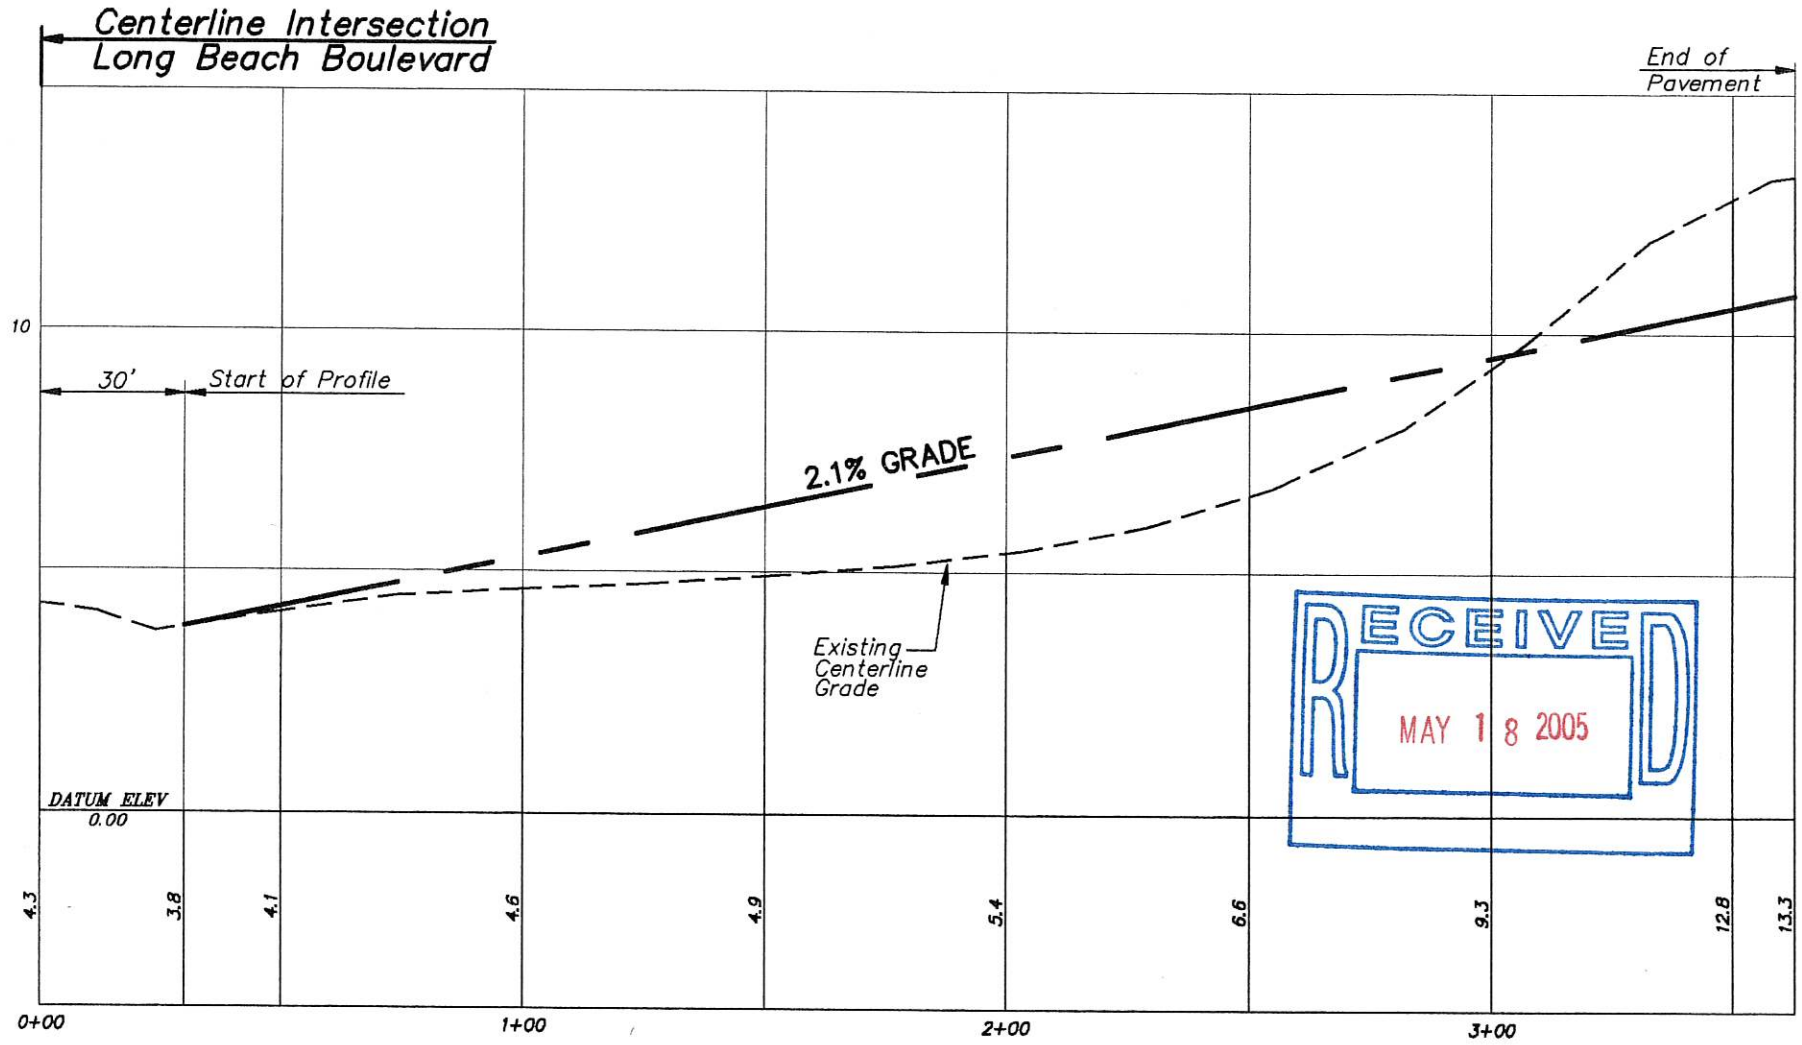

RECEIVED
MAY 18 2005

GRAPHIC SCALE (HORIZONTAL)

40 0 20 40 80 160

(IN FEET)
1 inch = 40 ft.

GRAPHIC SCALE (VERTICAL)

4 0 2 4 8 16

(IN FEET)
1 inch = 4 ft.

BOROUGH OF HARVEY CEDARS
PROFILE EAST CAPE MAY AVENUE

1"=40' (HORIZONTAL)
1"=4' (VERTICAL)


OWEN, LITTLE & ASSOCIATES, INC.
Engineers, Planners, Surveyors, GIS Specialists
Authorization No. 24GA27965700
443 Atlantic City Blvd.
Beachwood, NJ 08722
Tel. 732-244-1090
Fax 732-341-3412

DATE: 03/29/05

W:\SDSKPROJ\HCRD00BORORDADGRADES\EASE CAPE MAY\dwg\CL PROFILE-2.1.dwg

050518

Shoulder 040722 Chaps 12 & 16

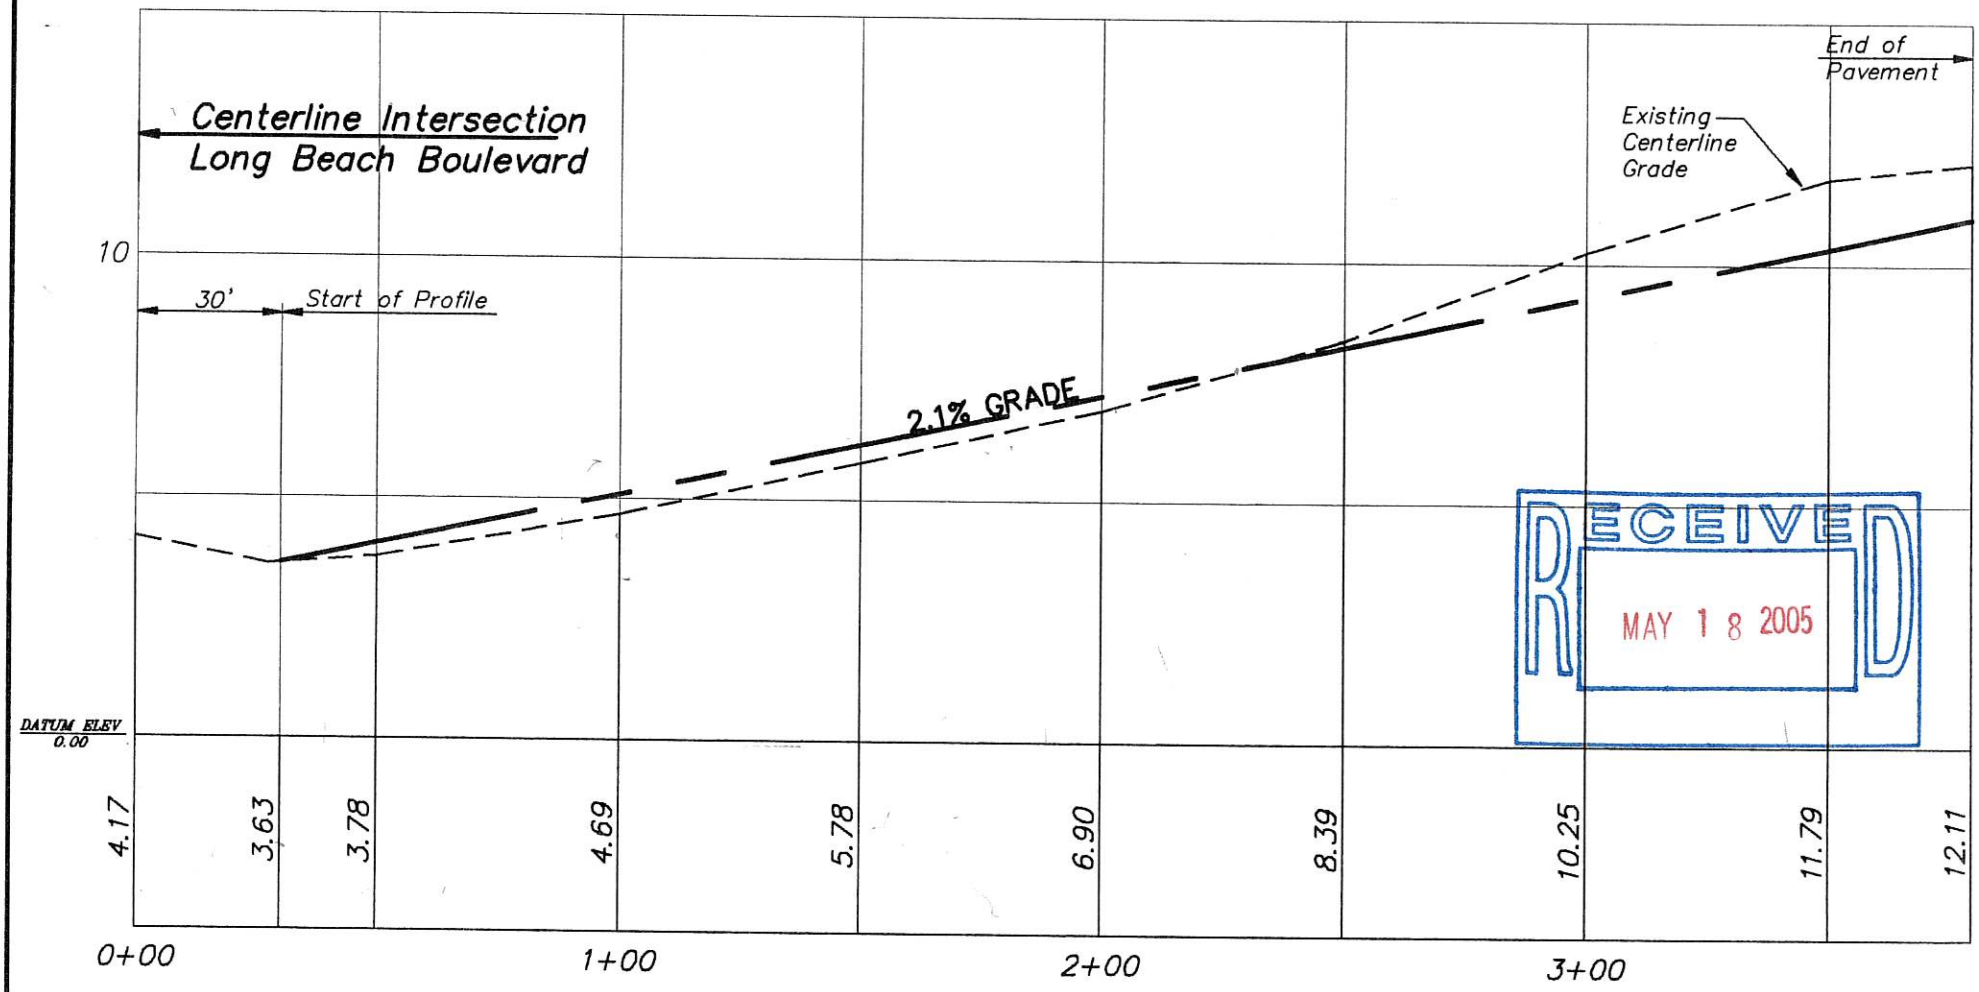

RECEIVED
MAY 18 2005

GRAPHIC SCALE (HORIZONTAL)

40 0 20 40 80 160

(IN FEET)
1 inch = 40 ft.

GRAPHIC SCALE (VERTICAL)

4 0 2 4 8 16

(IN FEET)
1 inch = 4 ft.

W:\SDSKPROJ\hcdr0020001wmr\GLOUSTER\dwg\CLPROFILE.dwg


BOROUGH OF HARVEY CEDARS
PROFILE GLOUCESTER AVENUE

1"=40' (HORIZONTAL)
1"=4' (VERTICAL)

OWEN, LITTLE & ASSOCIATES, INC.
Engineers, Planners, Surveyors, GIS Specialists
Authorization No. 24GA27965700
443 Atlantic City Blvd.
Beachwood, NJ 08722
Tel. 732-244-1090
Fax 732-341-3412

DATE: 05/13/04

Shoulder 040722 Chaps 12+16

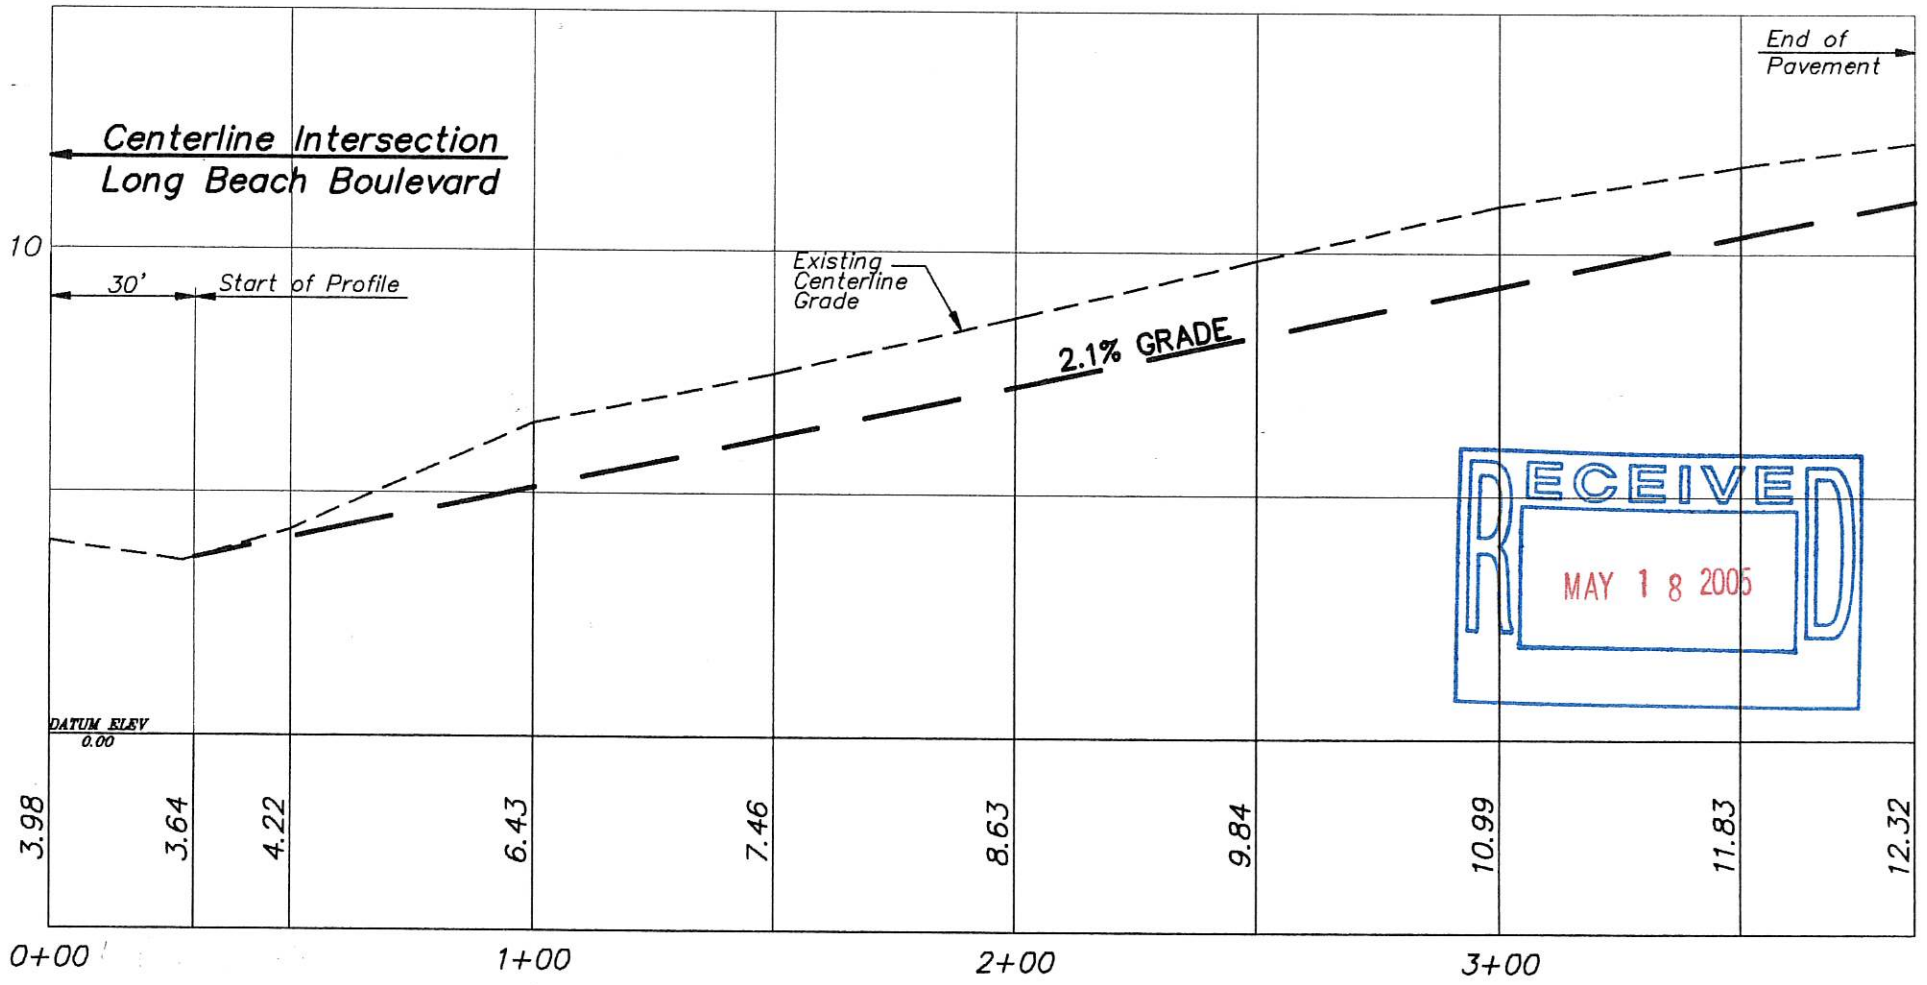

RECEIVED
MAY 18 2005

GRAPHIC SCALE (HORIZONTAL)

40 0 20 40 80 160

(IN FEET)
1 inch = 40 ft.

GRAPHIC SCALE (VERTICAL)

4 0 2 4 8 16

(IN FEET)
1 inch = 4 ft.


W:\SDSKPRO\1\hcdr0020001wmr\SALEM\dwg\CLPROFILE.dwg

BOROUGH OF HARVEY CEDARS
PROFILE SALEM AVENUE
1"=40' (HORIZONTAL)
1"=4' (VERTICAL)

OWEN, LITTLE & ASSOCIATES, INC.
Engineers, Planners, Surveyors, GIS Specialists
Authorization No. 24GA27965700
443 Atlantic City Blvd.
Beachwood, NJ 08722
Tel. 732-244-1090
Fax 732-341-3412

DATE: 05/13/04

Shoulder 040722 Chaps 12+16

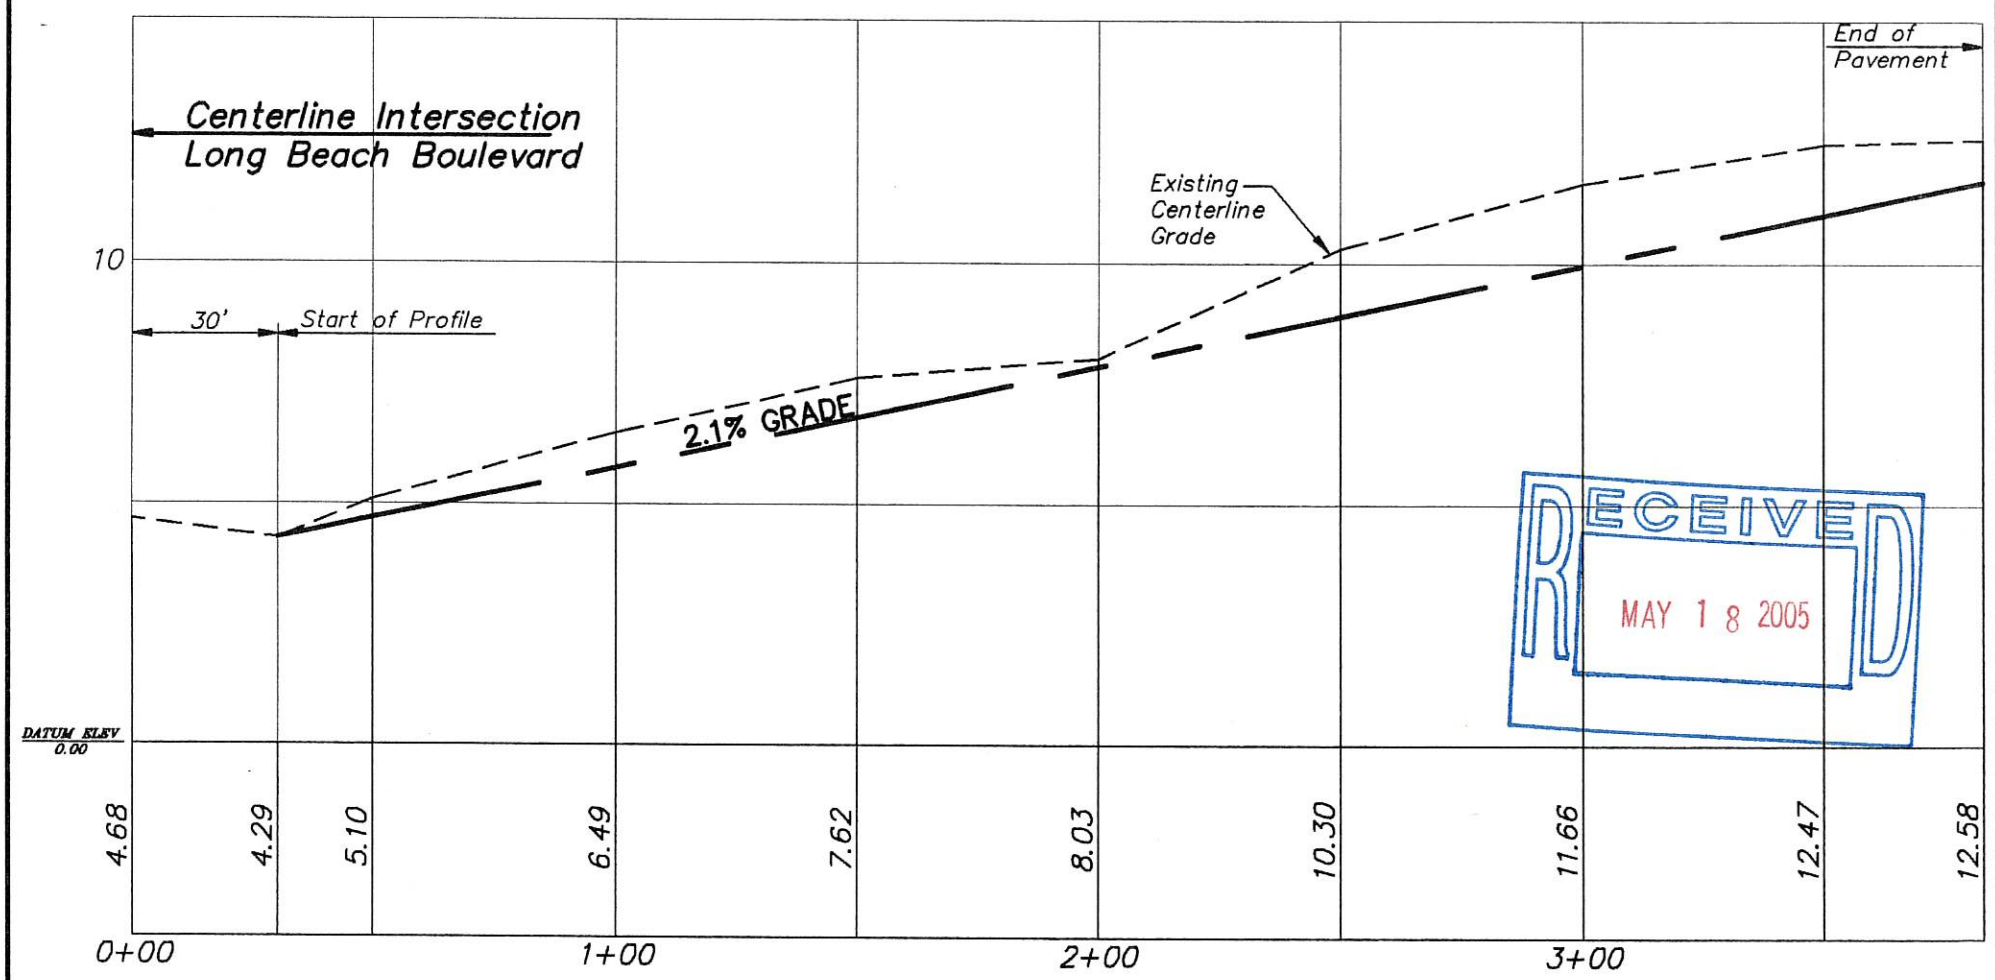

RECEIVED
MAY 18 2005

BOROUGH OF HARVEY CEDARS
PROFILE HUDSON AVENUE

1"=40' (HORIZONTAL)
1"=4' (VERTICAL)

GRAPHIC SCALE (HORIZONTAL)

40 0 20 40 80 160

(IN FEET)
1 inch = 40 ft.

GRAPHIC SCALE (VERTICAL)

4 0 2 4 8 16


(IN FEET)
1 inch = 4 ft.

W:\SDSKPROJ\hcdr0020001wmr\HUDSON\dwg\CLPROFILE.dwg

OWEN, LITTLE & ASSOCIATES, INC.
Engineers, Planners, Surveyors, GIS Specialists
Authorization No. 24GA27965700
443 Atlantic City Blvd.
Beachwood, NJ 08722
Tel. 732-244-1090
Fax 732-341-3412

DATE: 05/13/04

Shoulder 04/07 22 Chaps 12 & 16

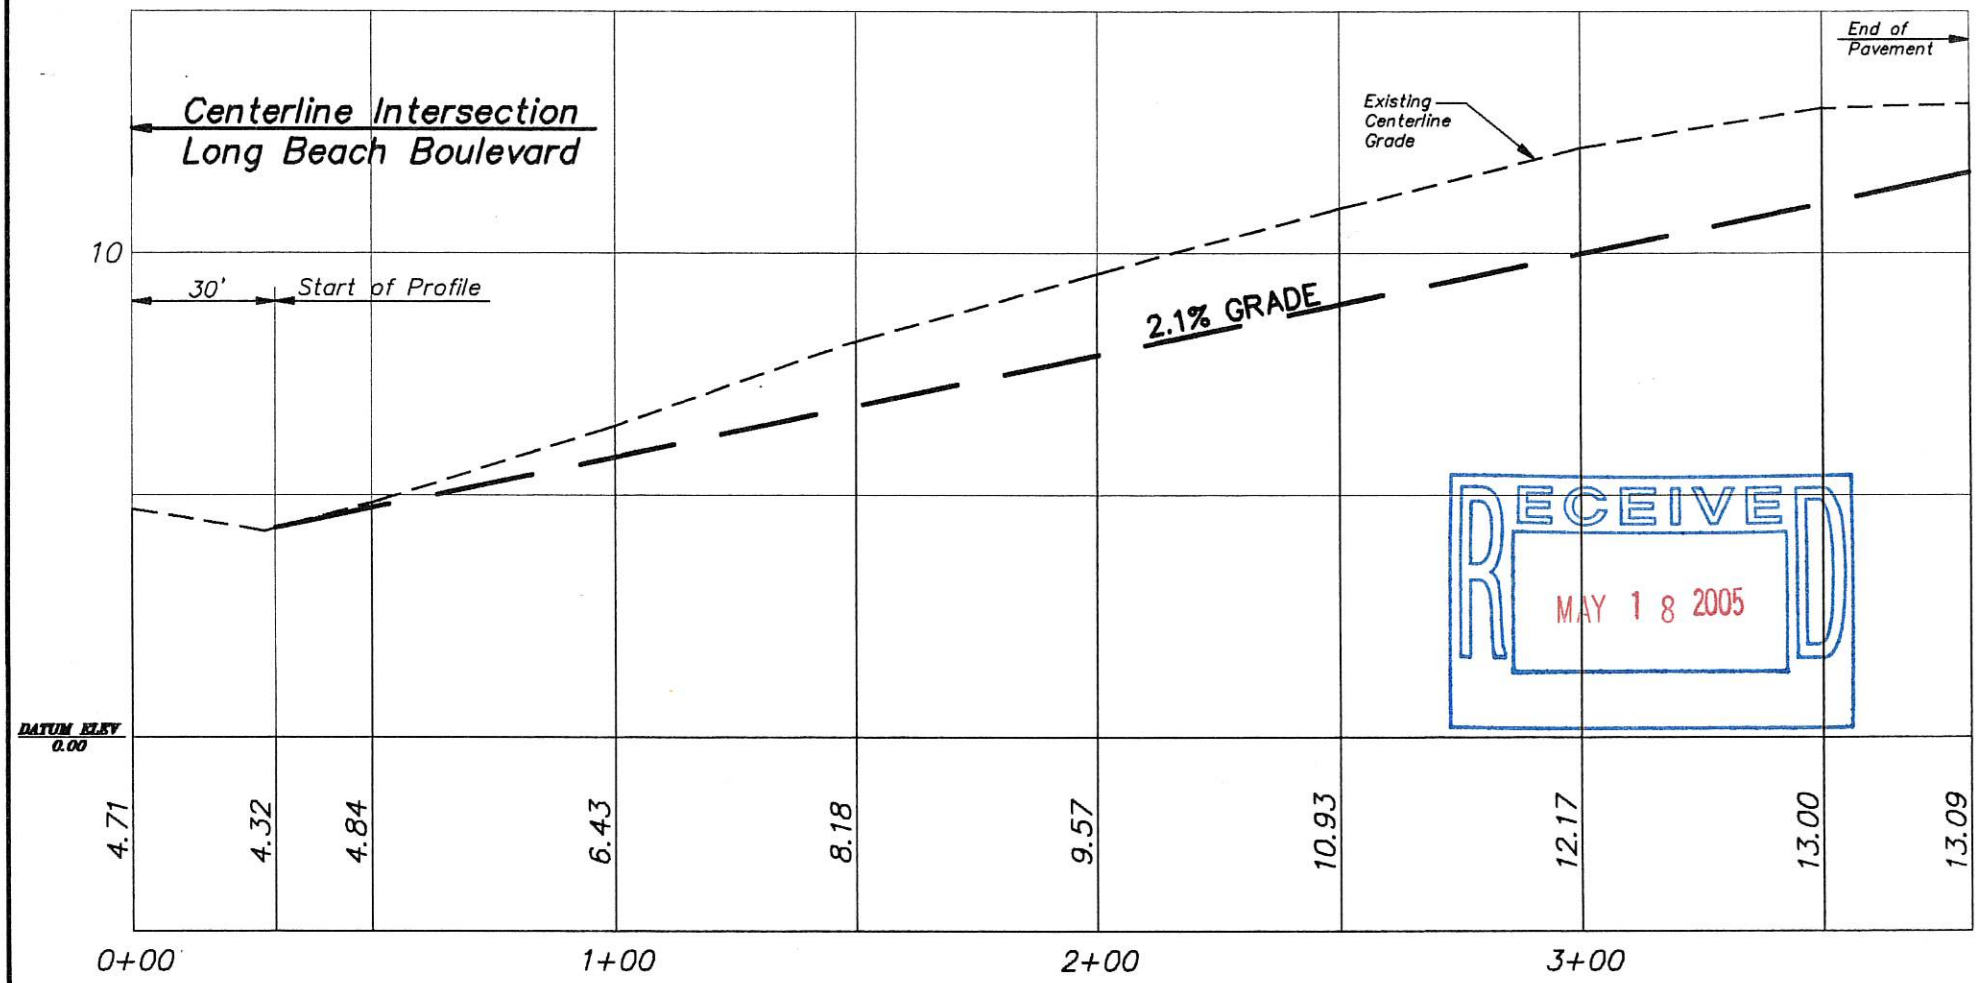

RECEIVED
MAY 18 2005

BOROUGH OF HARVEY CEDARS
PROFILE PASSAIC AVENUE

1"=40' (HORIZONTAL)
1"=4' (VERTICAL)

GRAPHIC SCALE (HORIZONTAL)

40 0 20 40 80 160

(IN FEET)
1 inch = 40 ft.

GRAPHIC SCALE (VERTICAL)

4 0 2 4 8 16


(IN FEET)
1 inch = 4 ft.

W:\SDSKPROJ\hcdr0020001wmr\PASSAIC\dwg\CLPROFILE.dwg

OWEN, LITTLE & ASSOCIATES, INC.
Engineers, Planners, Surveyors, GIS Specialists
Authorization No. 24GA27965700
443 Atlantic City Blvd.
Beachwood, NJ 08722
Tel. 732-244-1090
Fax 732-341-3412

DATE: 05/13/04

Shoulder 040722 Chaps 12 + 16

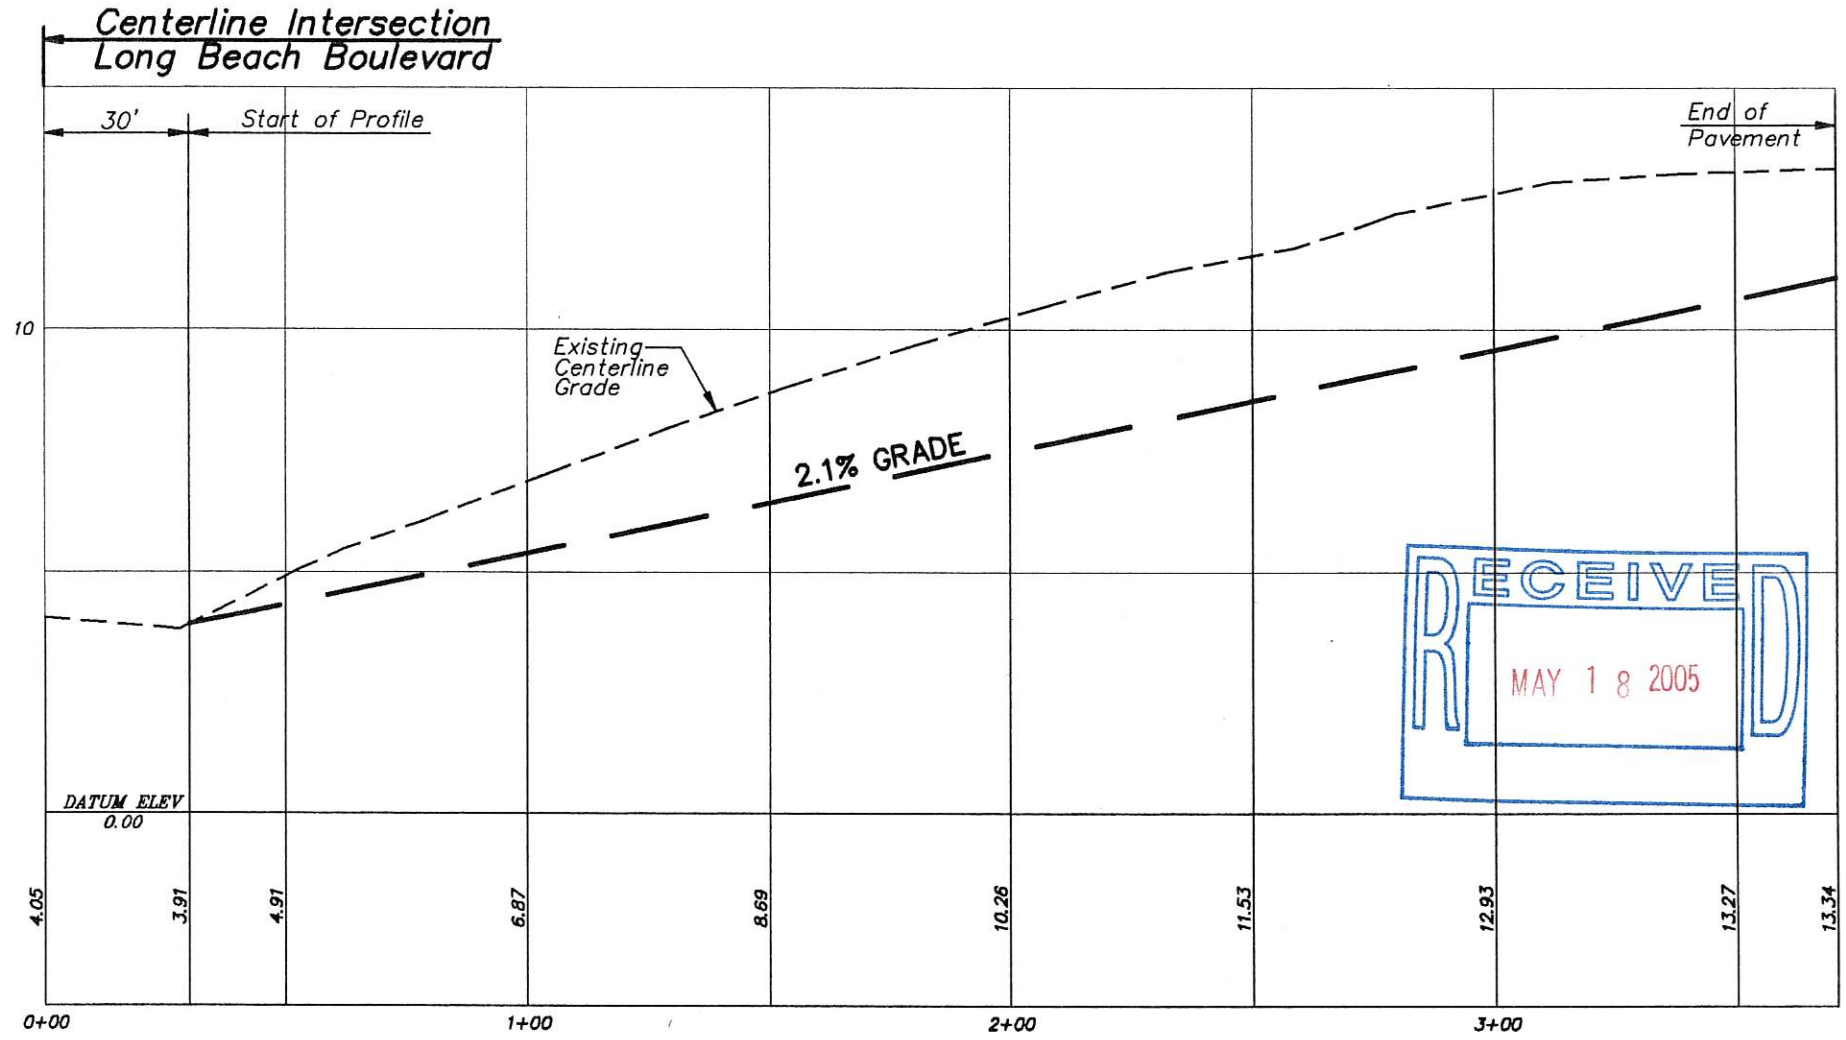

RECEIVED
MAY 18 2005

GRAPHIC SCALE (HORIZONTAL)

40 0 20 40 80 160

(IN FEET)
1 inch = 40 ft.

GRAPHIC SCALE (VERTICAL)

4 0 2 4 8 16

(IN FEET)
1 inch = 4 ft.

BOROUGH OF HARVEY CEDARS
PROFILE EAST BURLINGTON AVENUE

1"=40' (HORIZONTAL)
1"=4' (VERTICAL)

OWEN, LITTLE & ASSOCIATES, INC.
Engineers, Planners, Surveyors, GIS Specialists
Authorization No. 24GA27965700
443 Atlantic City Blvd.
Beachwood, NJ 08722
Tel. 732-244-1090
Fax 732-341-3412

DATE: 03/29/05

W:\SDSKPROJ\HCRD00BOROROADGRADES\BURLINGTON\dwg\CL PROFILE-2.1.dwg